Biddulph Grange, Tea Room Refurbishmen, site location plan, BG1601

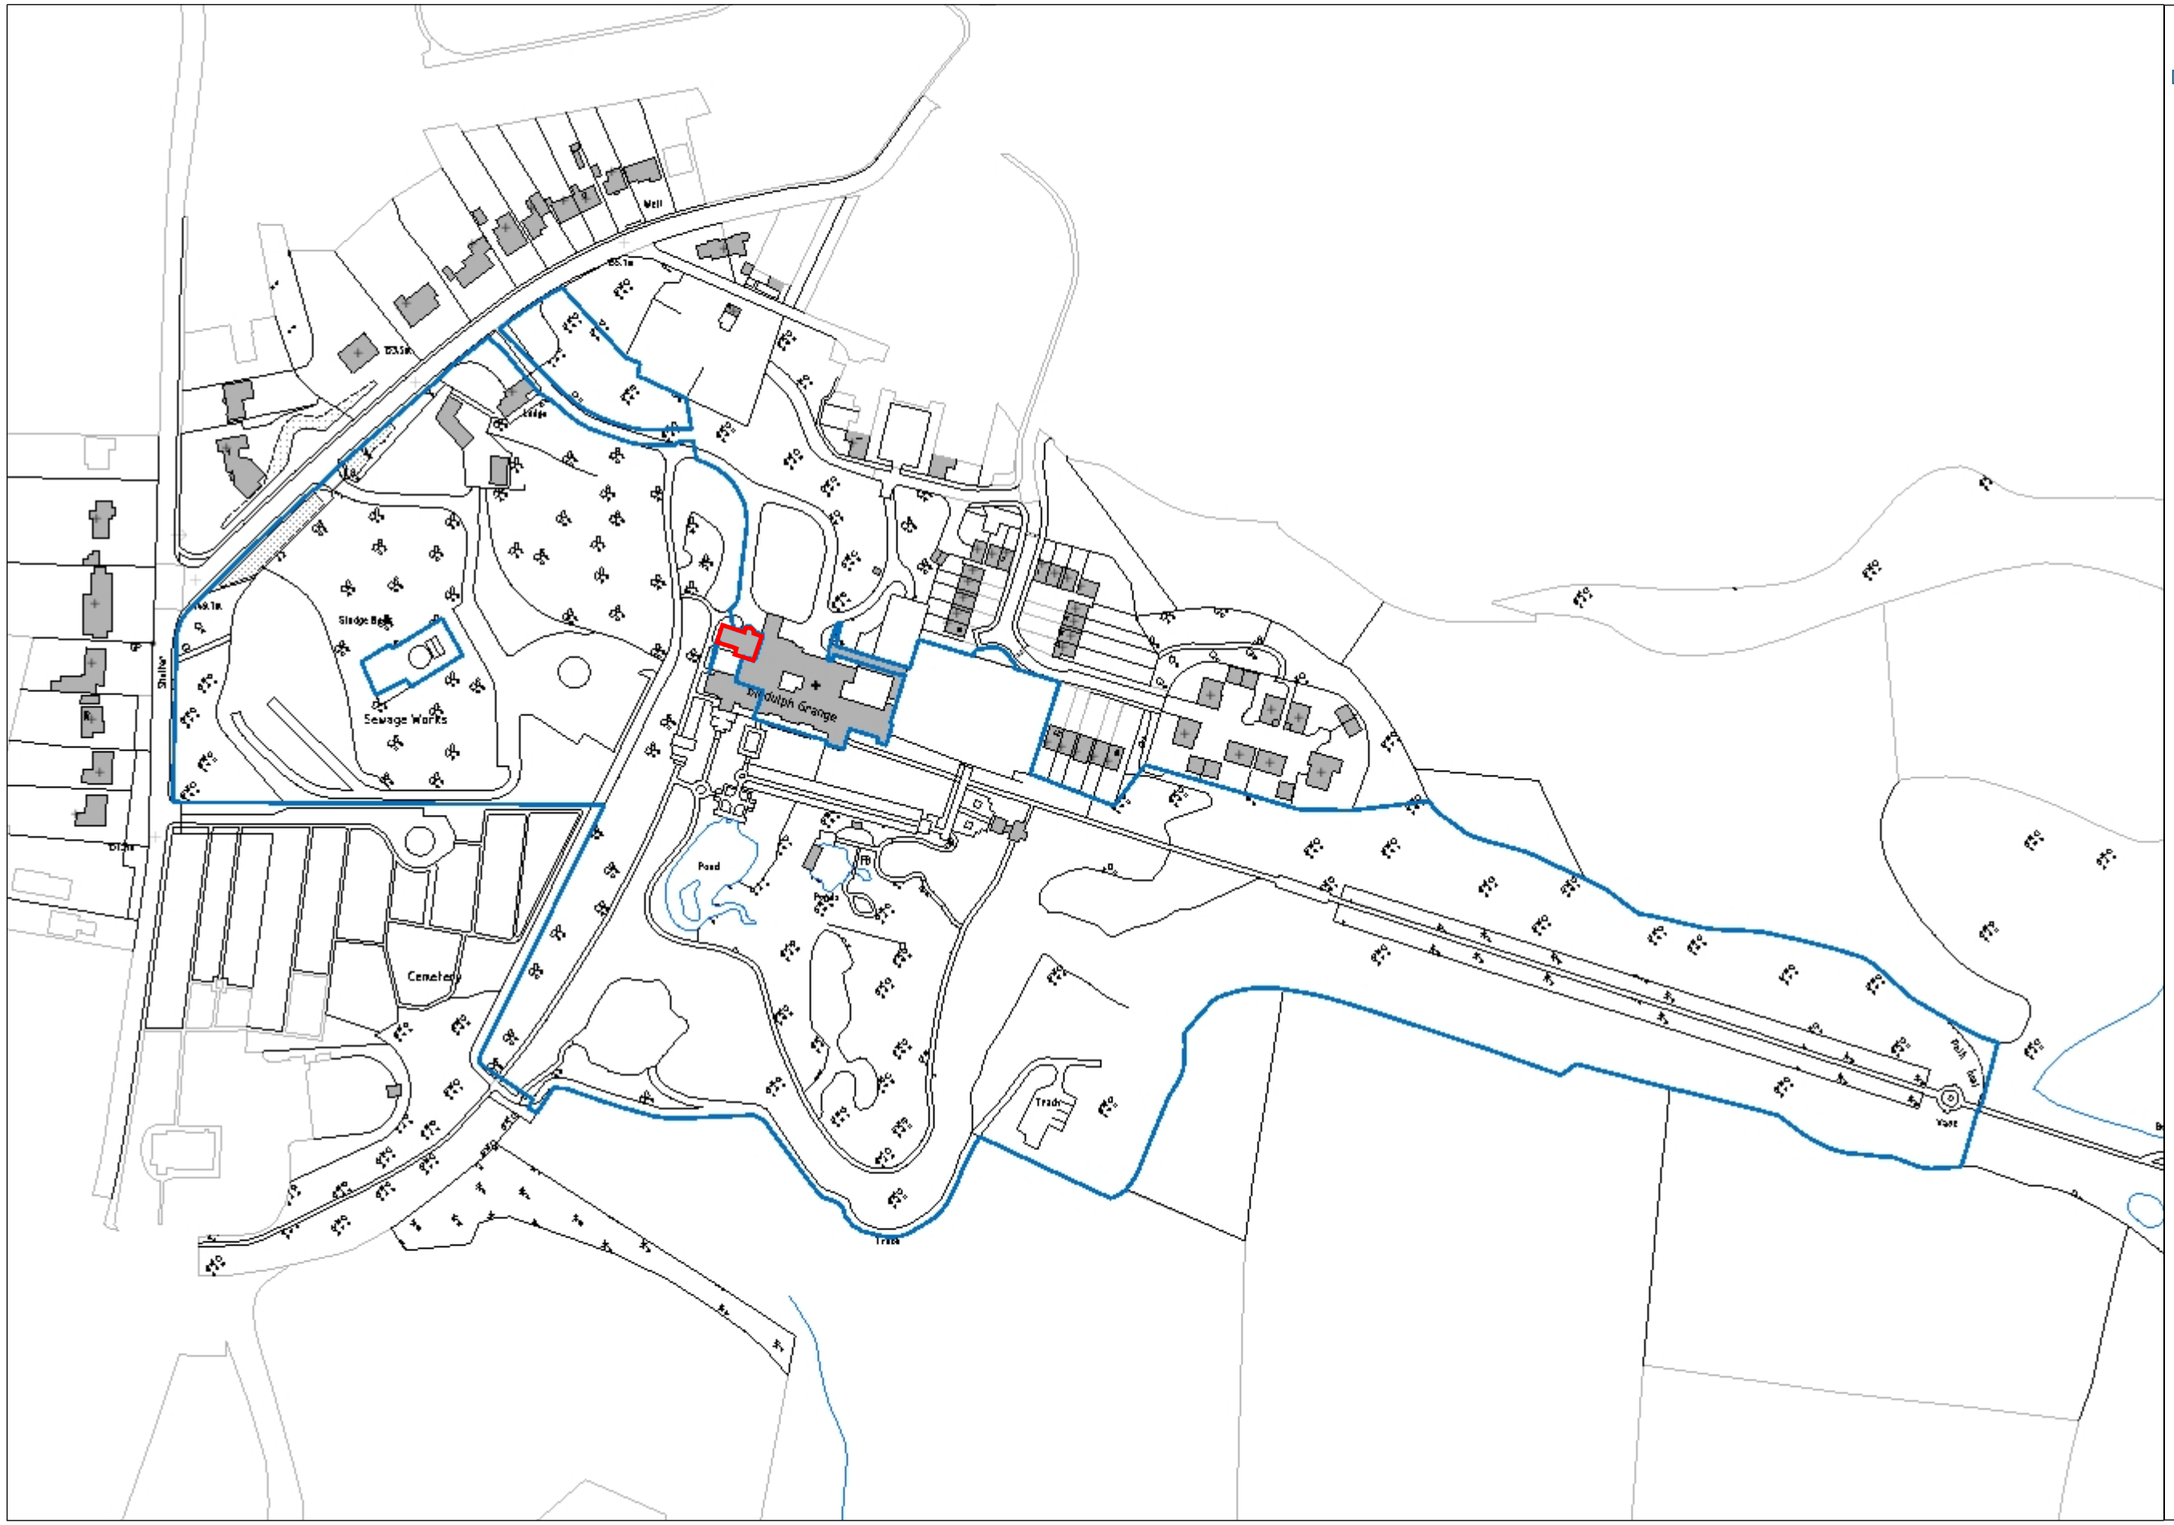

Legend

- NT Ownership (GB)

N

Scale 1:2,500

125m 0 125m

© Crown copyright and database rights 2016 Ordnance Survey 100023974

This map is a user generated static output from an Internet mapping site and is for reference only. Data layers that appear on this map may or may not be accurate, current, or otherwise reliable.

THIS MAP IS NOT TO BE USED FOR NAVIGATION

Notes

This map was automatically generated using Geocortex Essentials.