Use of land as a caravan site including the siting of cabin style holiday caravans adjacent to the existing touring caravan area, Star Bank Oakamoor, Staffordshire Moorlands ST10 3DW

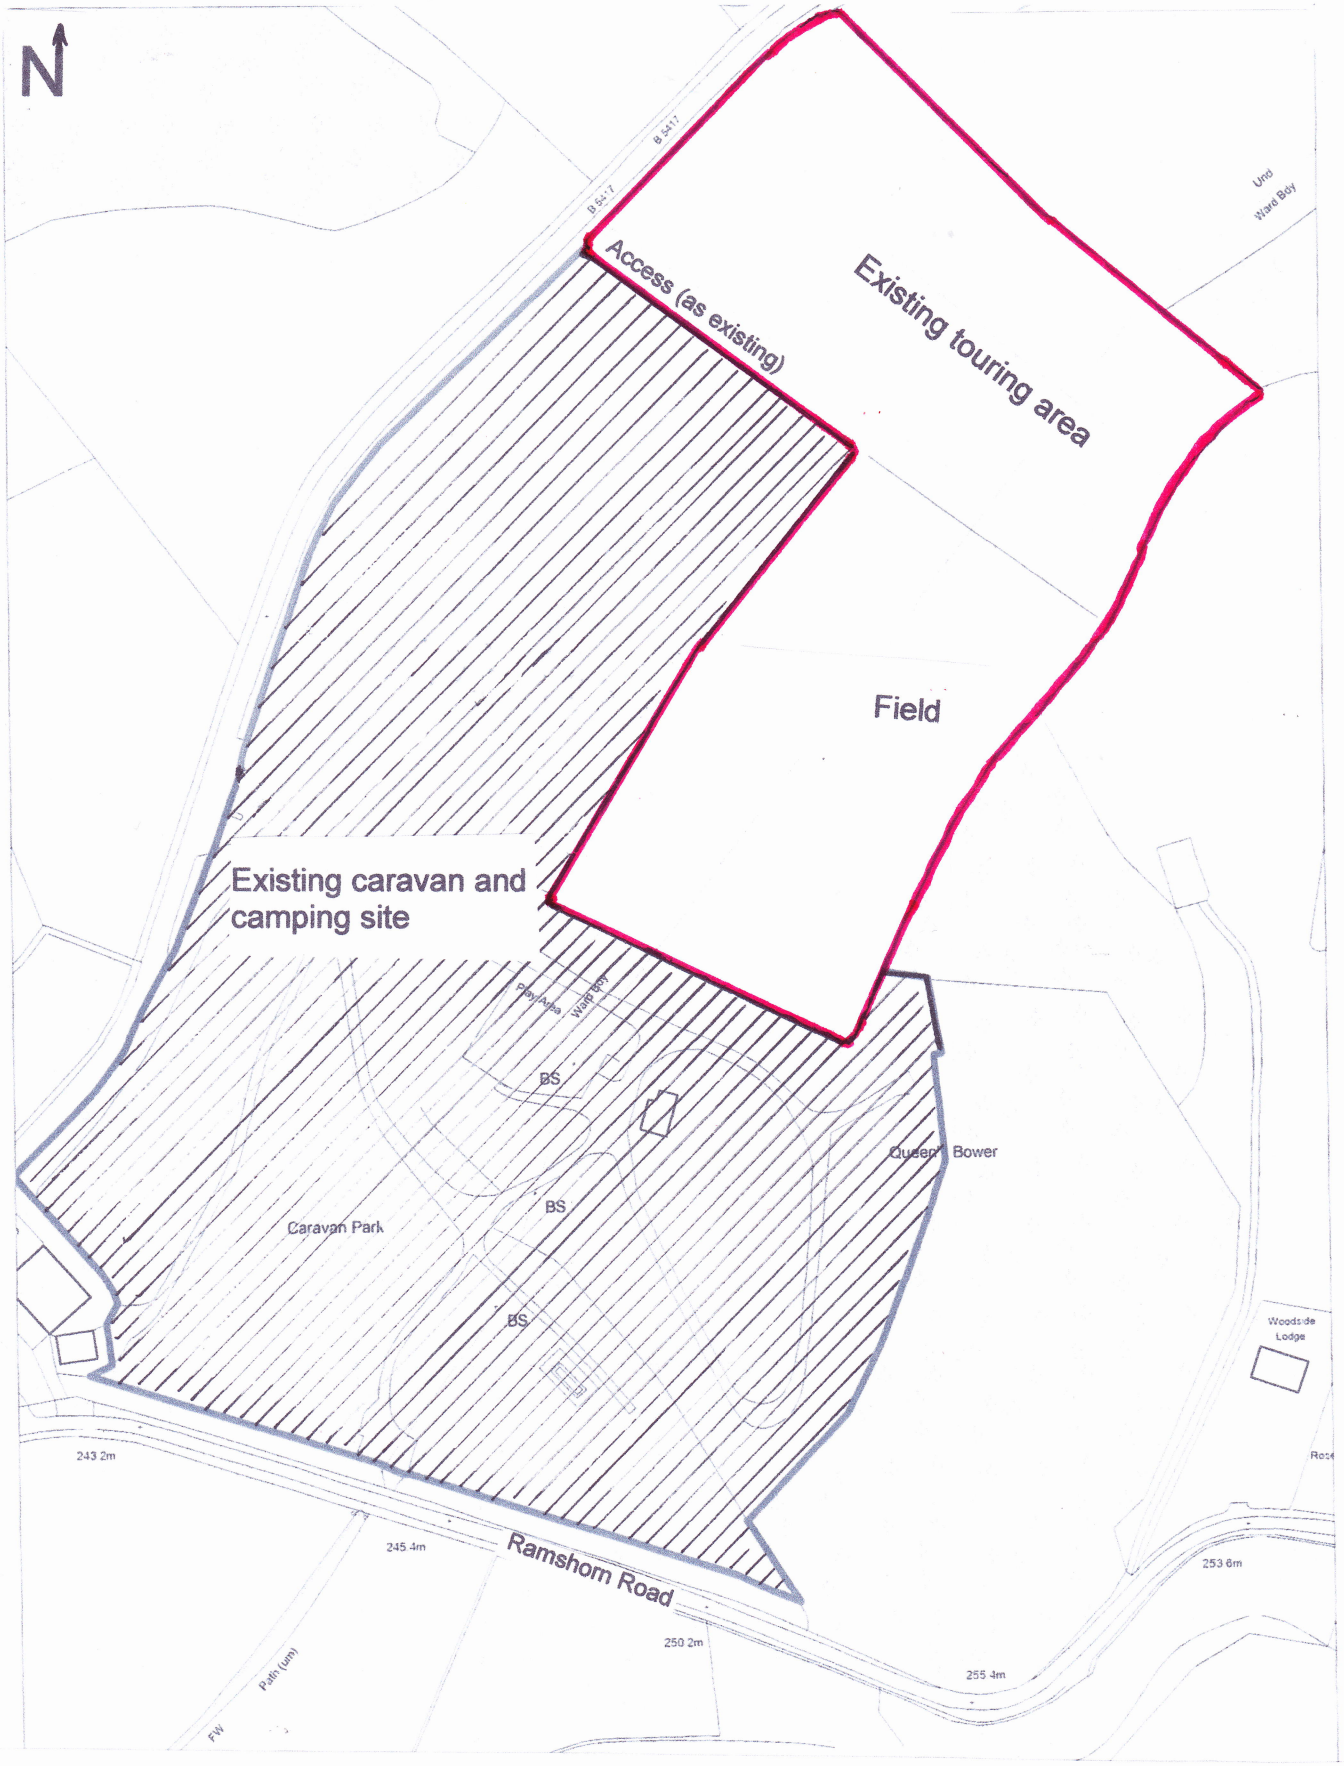

Site and location plan – application site edged red.

Scale 1:2500

0m 25m 50m 75m