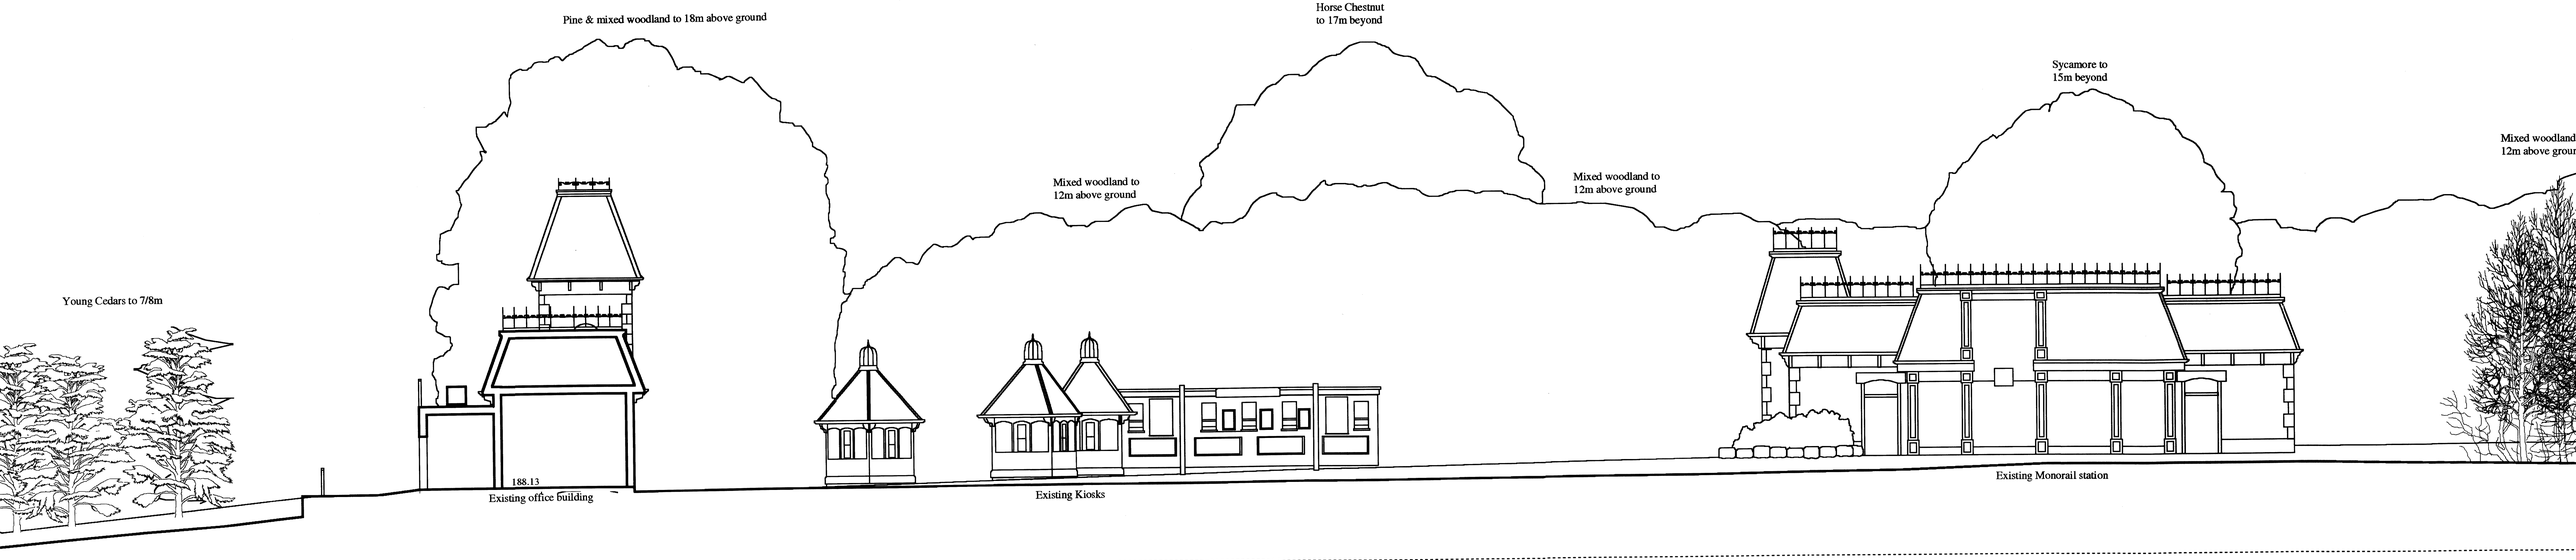

Section AA looking West towards Farley

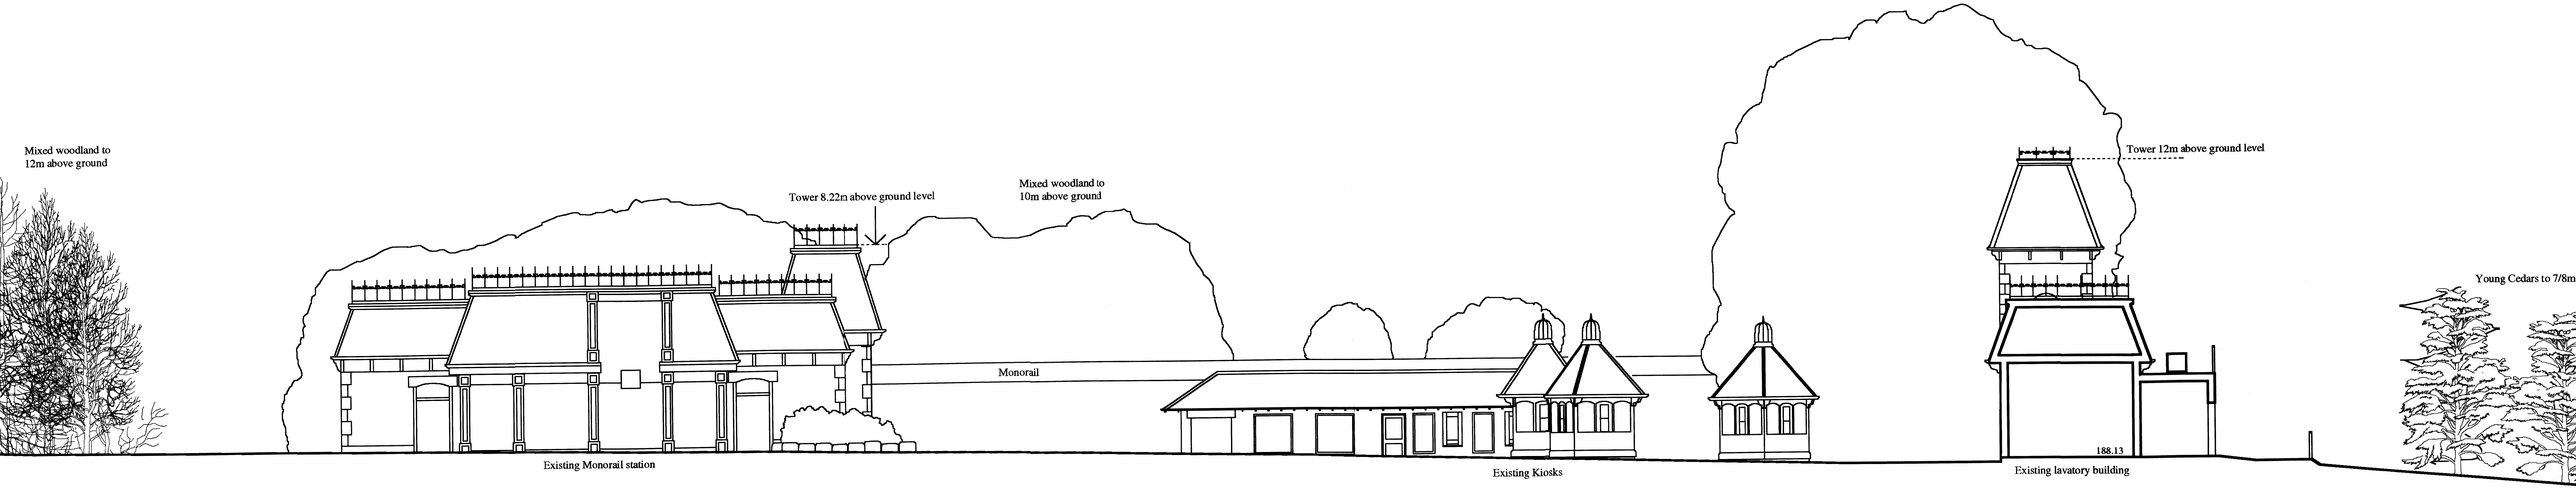

Section BB looking East towards the Bus Park

NICHOLS BROWN WEBBER
ARCHITECTS AND LANDSCAPE PLANNERS

POND HOUSE, NORTHEND, HENLEY-ON-THAMES, OXON RG9 6LG
TEL: TURVILLE HEATH (01491 638 536), FAX (01491 638 228)

PROJECT
Alton Towers Helix at Park Entrance

DRAWING TITLE
Elevations AA BB as Existing

PLOT DATE	CHECKED
14.10.09	
SCALE	STATUS
1/100@ A0	
PROJECT NO	DRAWING NO / REVISION
373/71	**5**