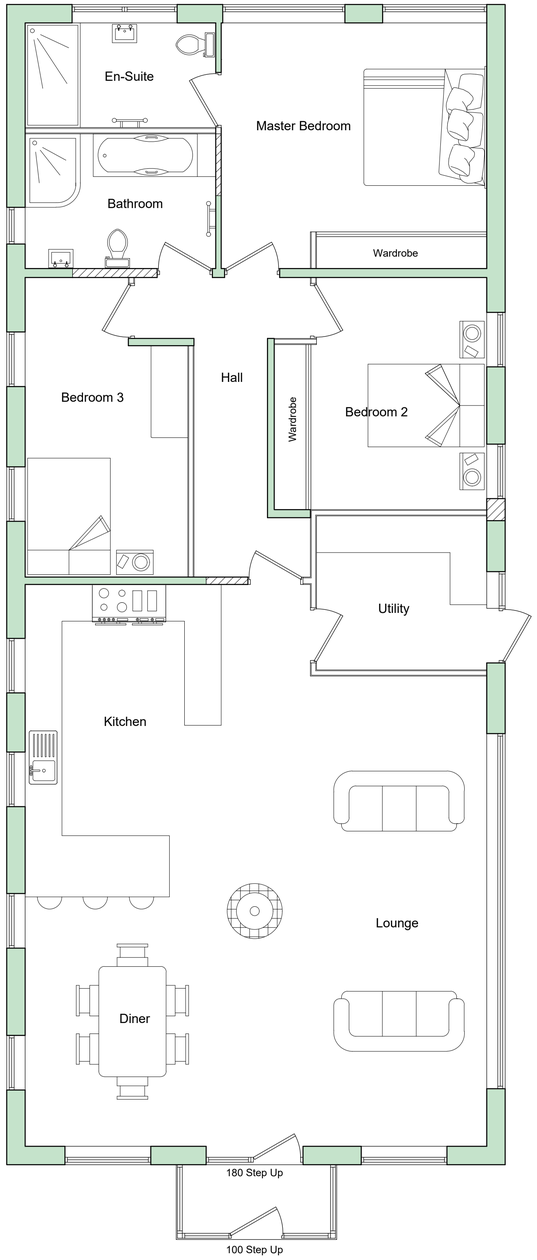

Proposed Floor Plan
Scale 1 : 50



Proposed Front Elevation
Scale 1 : 100



Proposed Side Elevation
Scale 1 : 100

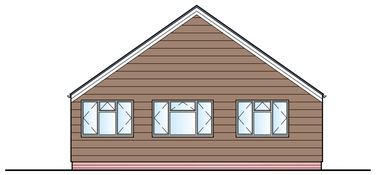

Proposed Rear Elevation
Scale 1 : 100



Proposed Side Elevation
Scale 1 : 100



Proposed Site Plan
Scale 1 : 250

0 0.1 0.2 0.3 0.4 0.6 0.8 1m
SCALE 1:20

0m 0.5 1 1.5 2 3 4 5m
SCALE 1:50

Rev.	Revision Description	Drn		Date

A.J.S.
Structural Design
62 Carter Street
Uttoxeter
Staffs. ST14 8EU
Tel: 01889 568056
Fax: 01889 569805

Client:
Linda Moore
The Lodge, Mill Road, Oakamoor
Stoke-on-Trent, ST10 3AG

Title:
Conversion of Existing Holiday Let to Dwelling:
Proposed Floor Plan, Elevations
and Proposed Block Plan

Drawn by:	Date:	Index No.:
JG	November 2016	

Scales:
As Shown Paper Size A1

Drawing No: A2932 - 002
Revision: A