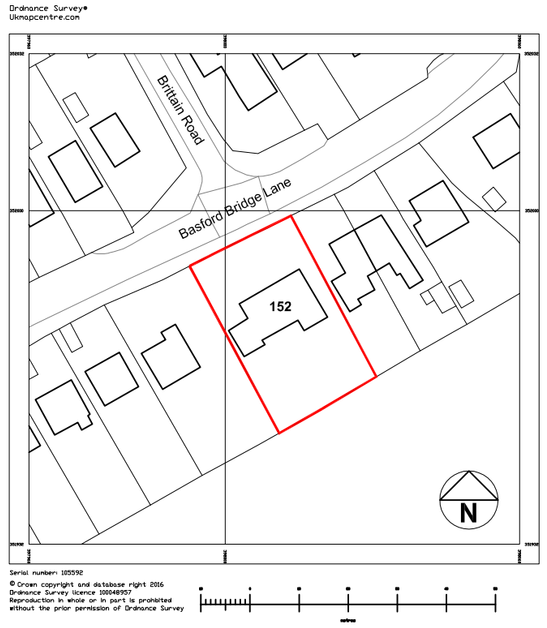


EXISTING Location Plan
1:1250





Photos of rear elevation
as existing

Copyright of this drawing is vested in the Architect and it must not be copied or reproduced without consent. Figured dimensions only are to be taken from this drawing. All contractors must visit site and be responsible for taking and checking all dimensions relative to their work. 'Billy' Architects and Creative Studio to be advised of any variation between drawings and site conditions.
**DO NOT SCALE FROM THIS DRAWING**

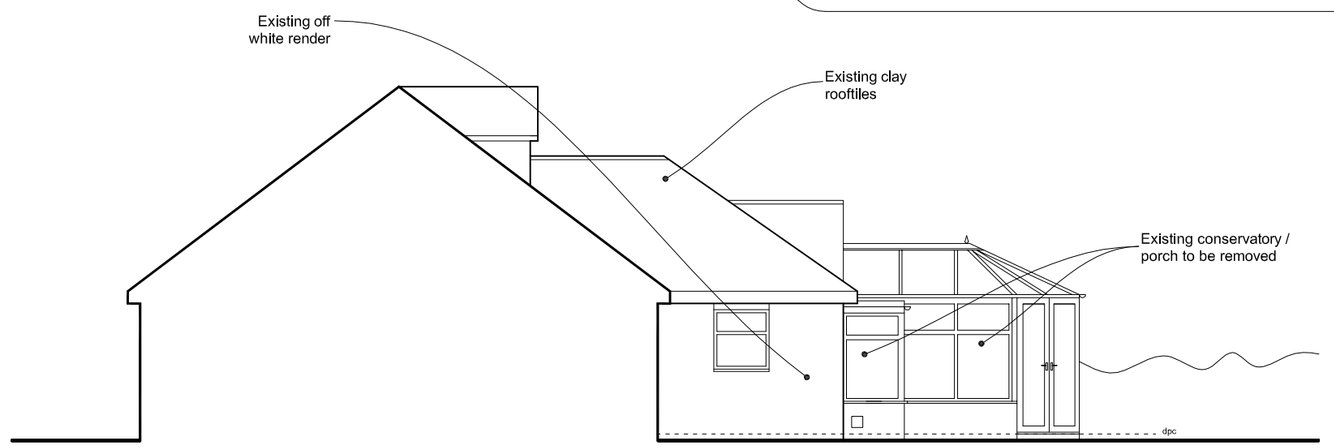


EXISTING Side Elevation (A)
1:100

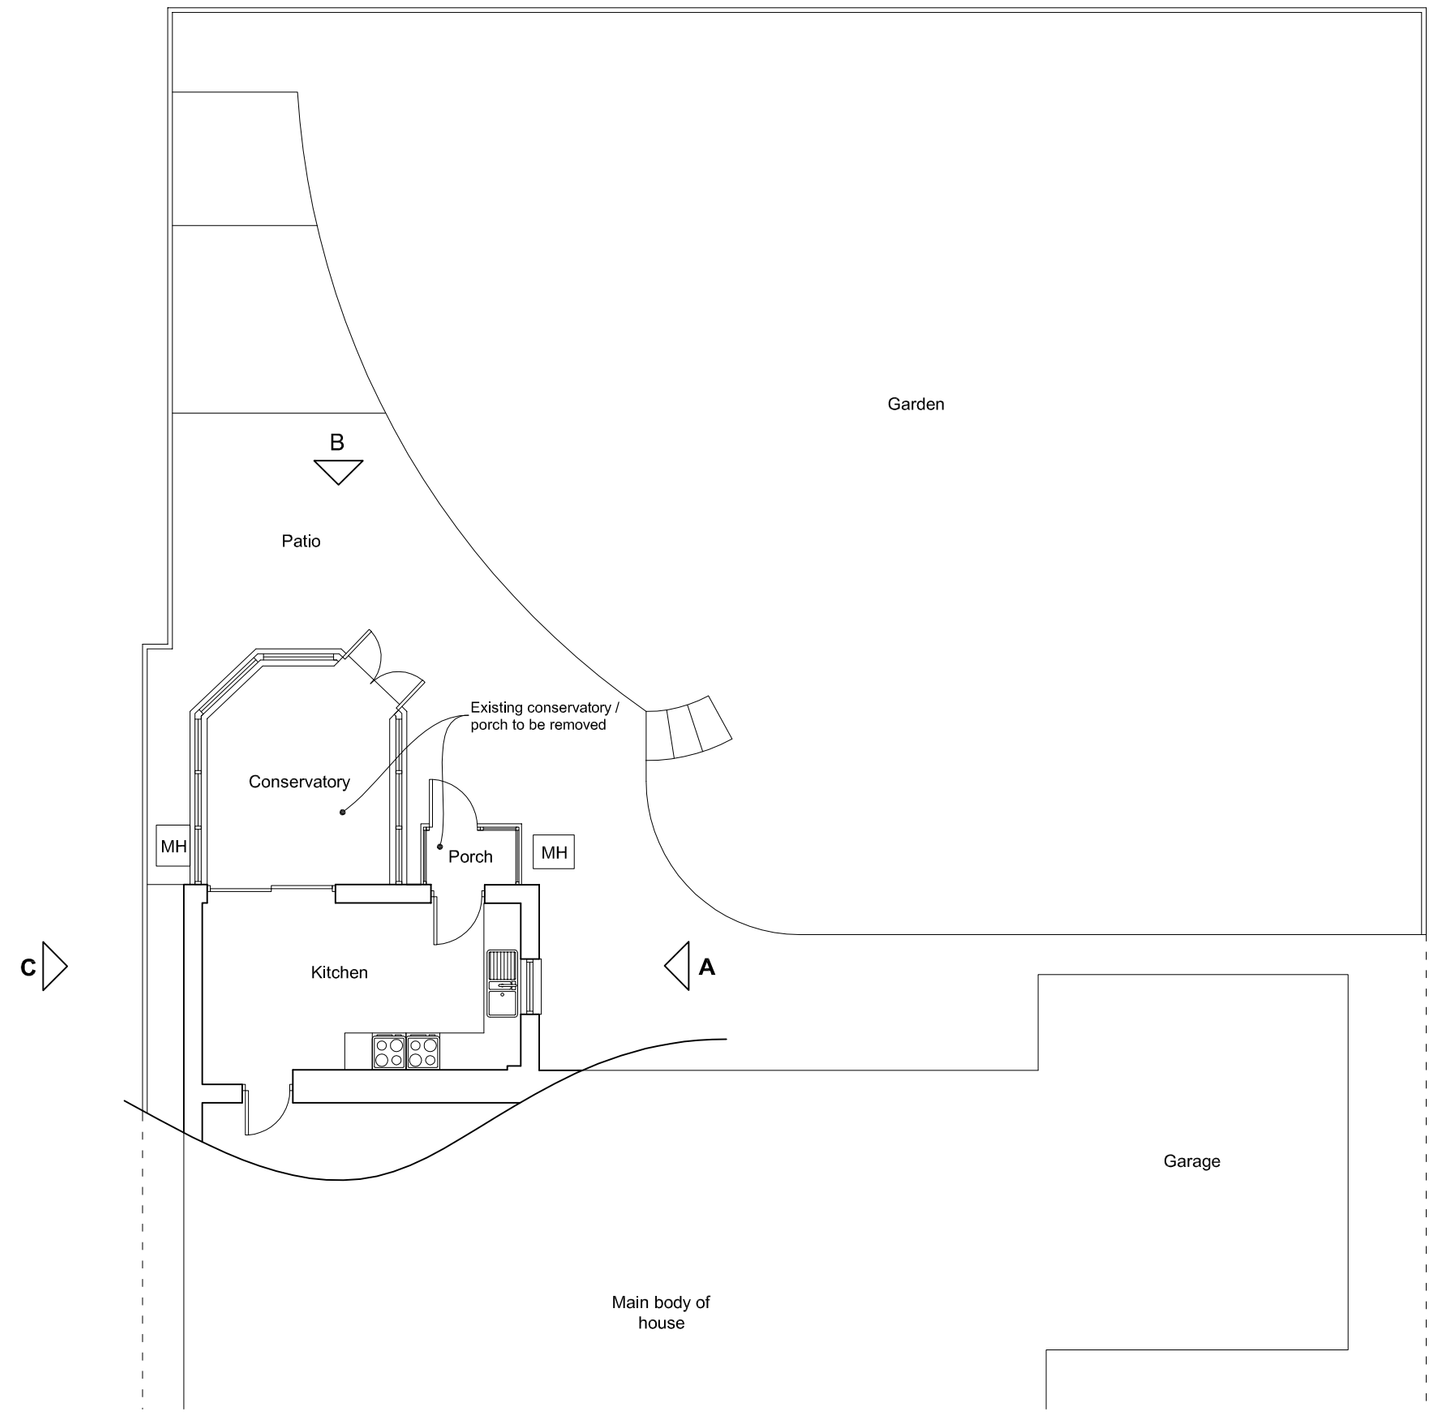


EXISTING (partial) Floorplan
1:100

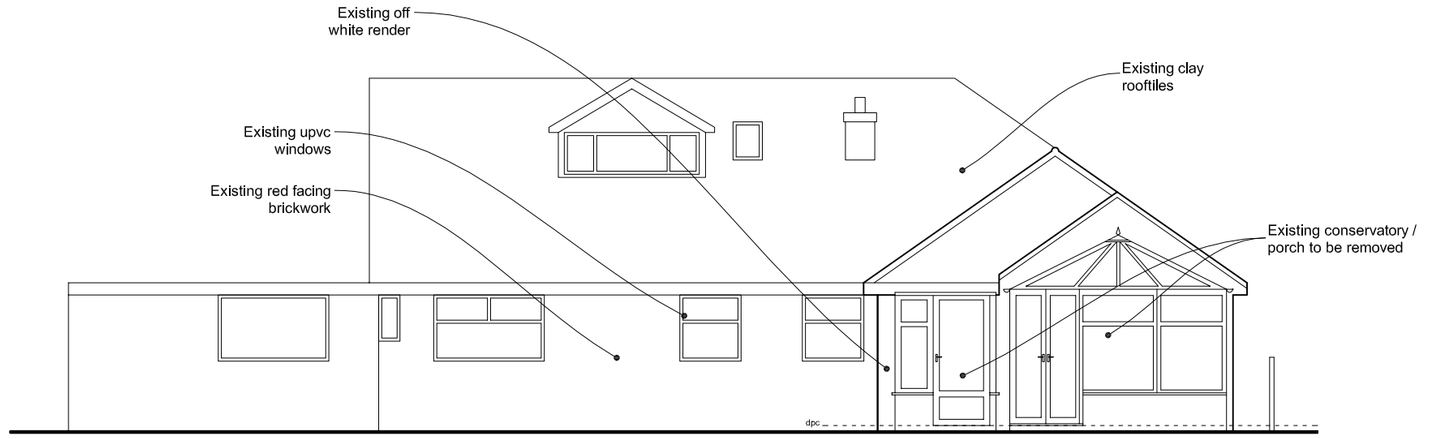


EXISTING Rear Elevation (B)
1:100

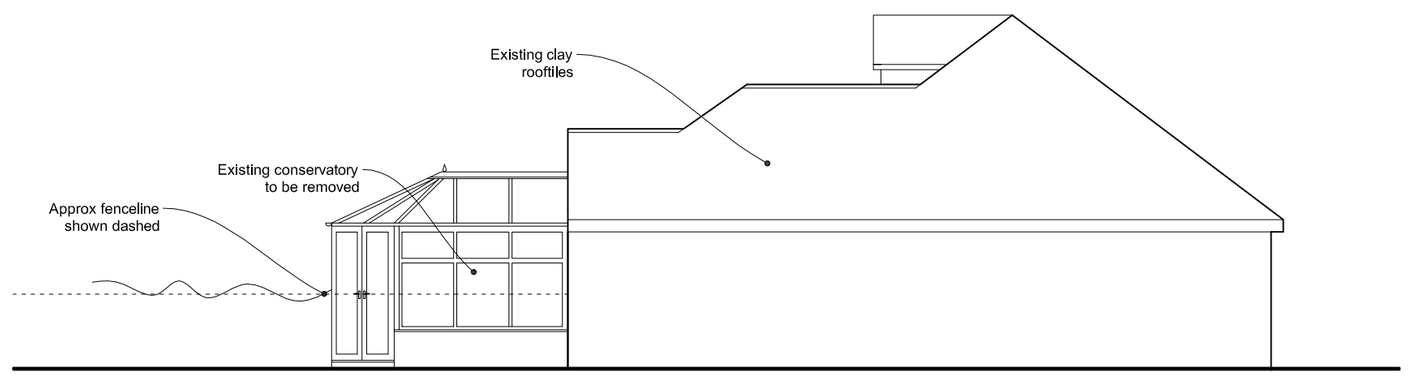


EXISTING Side Elevation (C)
1:100

**Client:**
Miss Samantha Ashley
**Job:**
Rear extension to 152 Basford Bridge Lane,
Cheddleton, ST13 7EQ
**Title:**
**EXISTING** plans and elevations
**Status:** PLANNING (Notification for Prior Approval)
**Scale:** As noted @ A2
**Drawing No:** 0104-PL-01
**Date:** 13.12.16

billy
Architects + Creative Studio
Billystudio, 135 Church St, Staffordshire, ST7 1NX
M : 07532076846
E : gavin@billystudio.co.uk
www.billystudio.co.uk