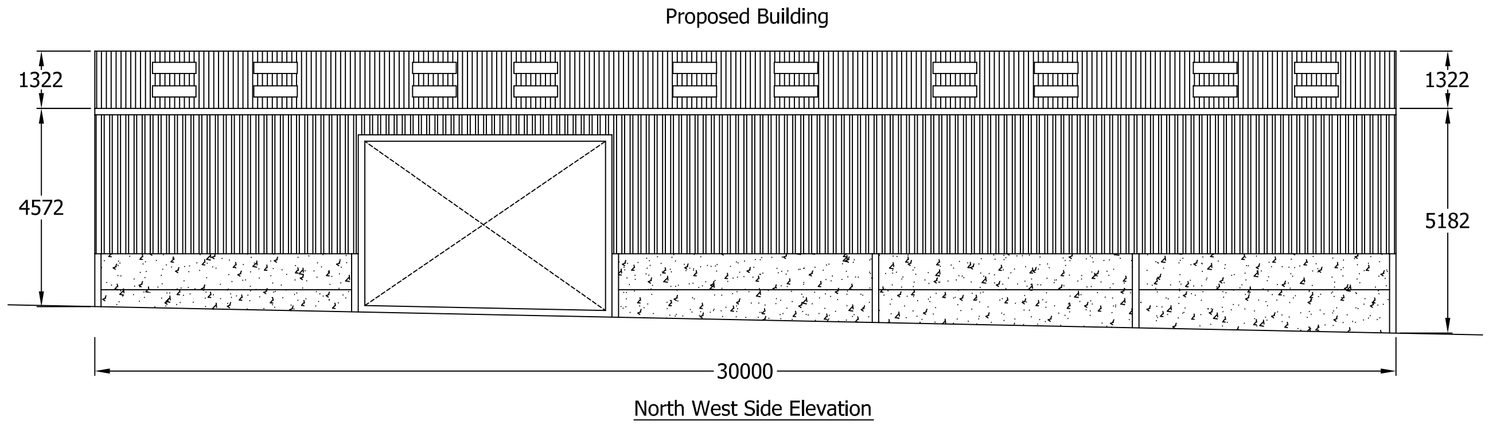

North West Side Elevation

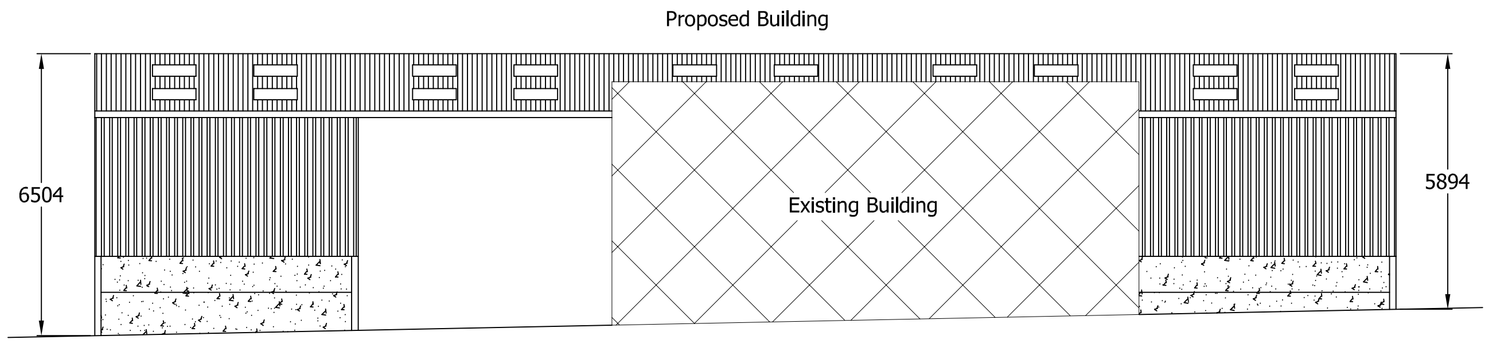

South East Side Elevation

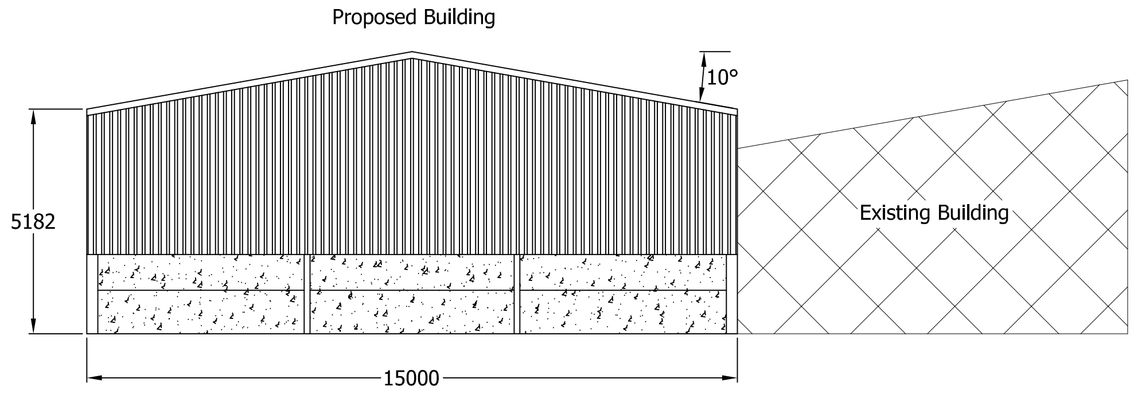

South West Gable Elevation

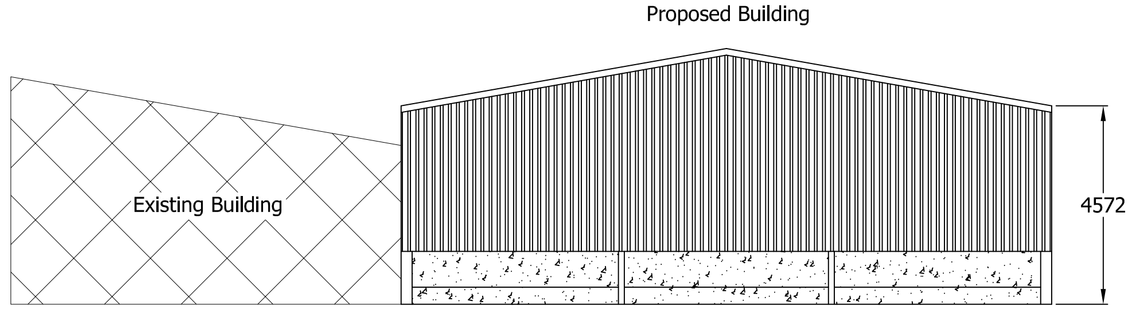

North East Gable Elevation

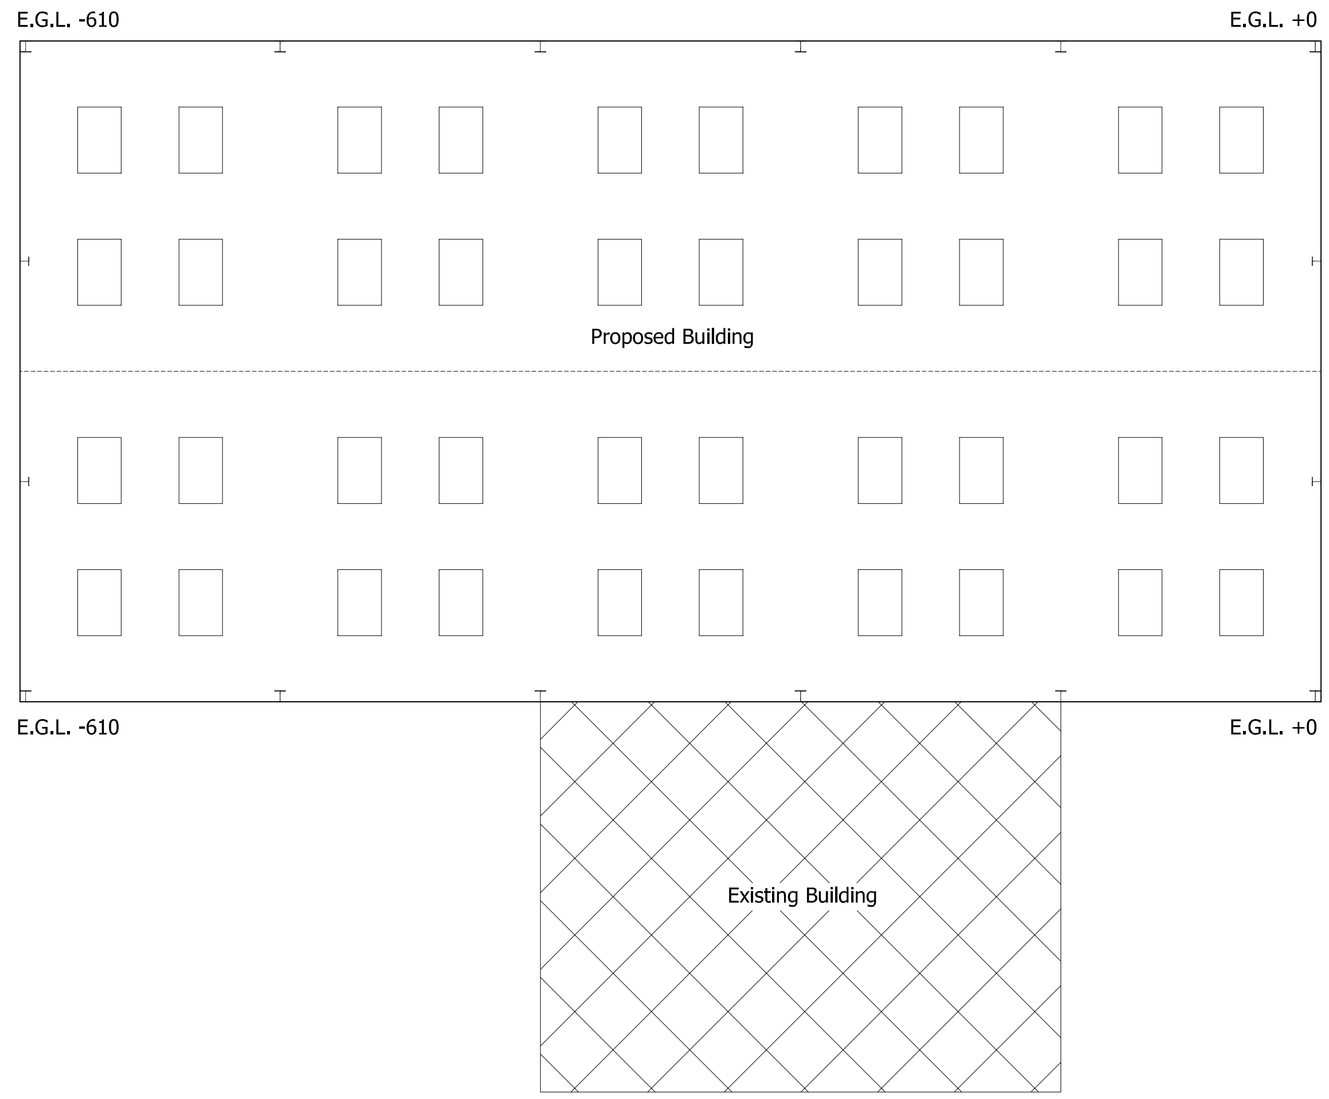

Roof sheeting to be Natural coloured fibre cement sheeting.

Vertical cladding to be treated Yorkshire boarding.

Below cladding to be pre-stressed concrete panels.

All dimensions are stated in mm

BAGSHAWS
Land · Property · Livestock
Vine House, Ashbourne, Derbyshire. DE6 1AE
Telephone: 01335 342201 opt:2
www.bagshaws.com

Applicant:	D H & J R Bedson Woodlands Farm, Woodlands Lane, Blythe Bridge, Stoke On Trent. ST11 9NW
Proposal:	Proposed Agricultural Building
Scales: 1:100 @ A1	Detail: Elevation Details
Date: 18 Nov 2016	Drawing No. 13339-001