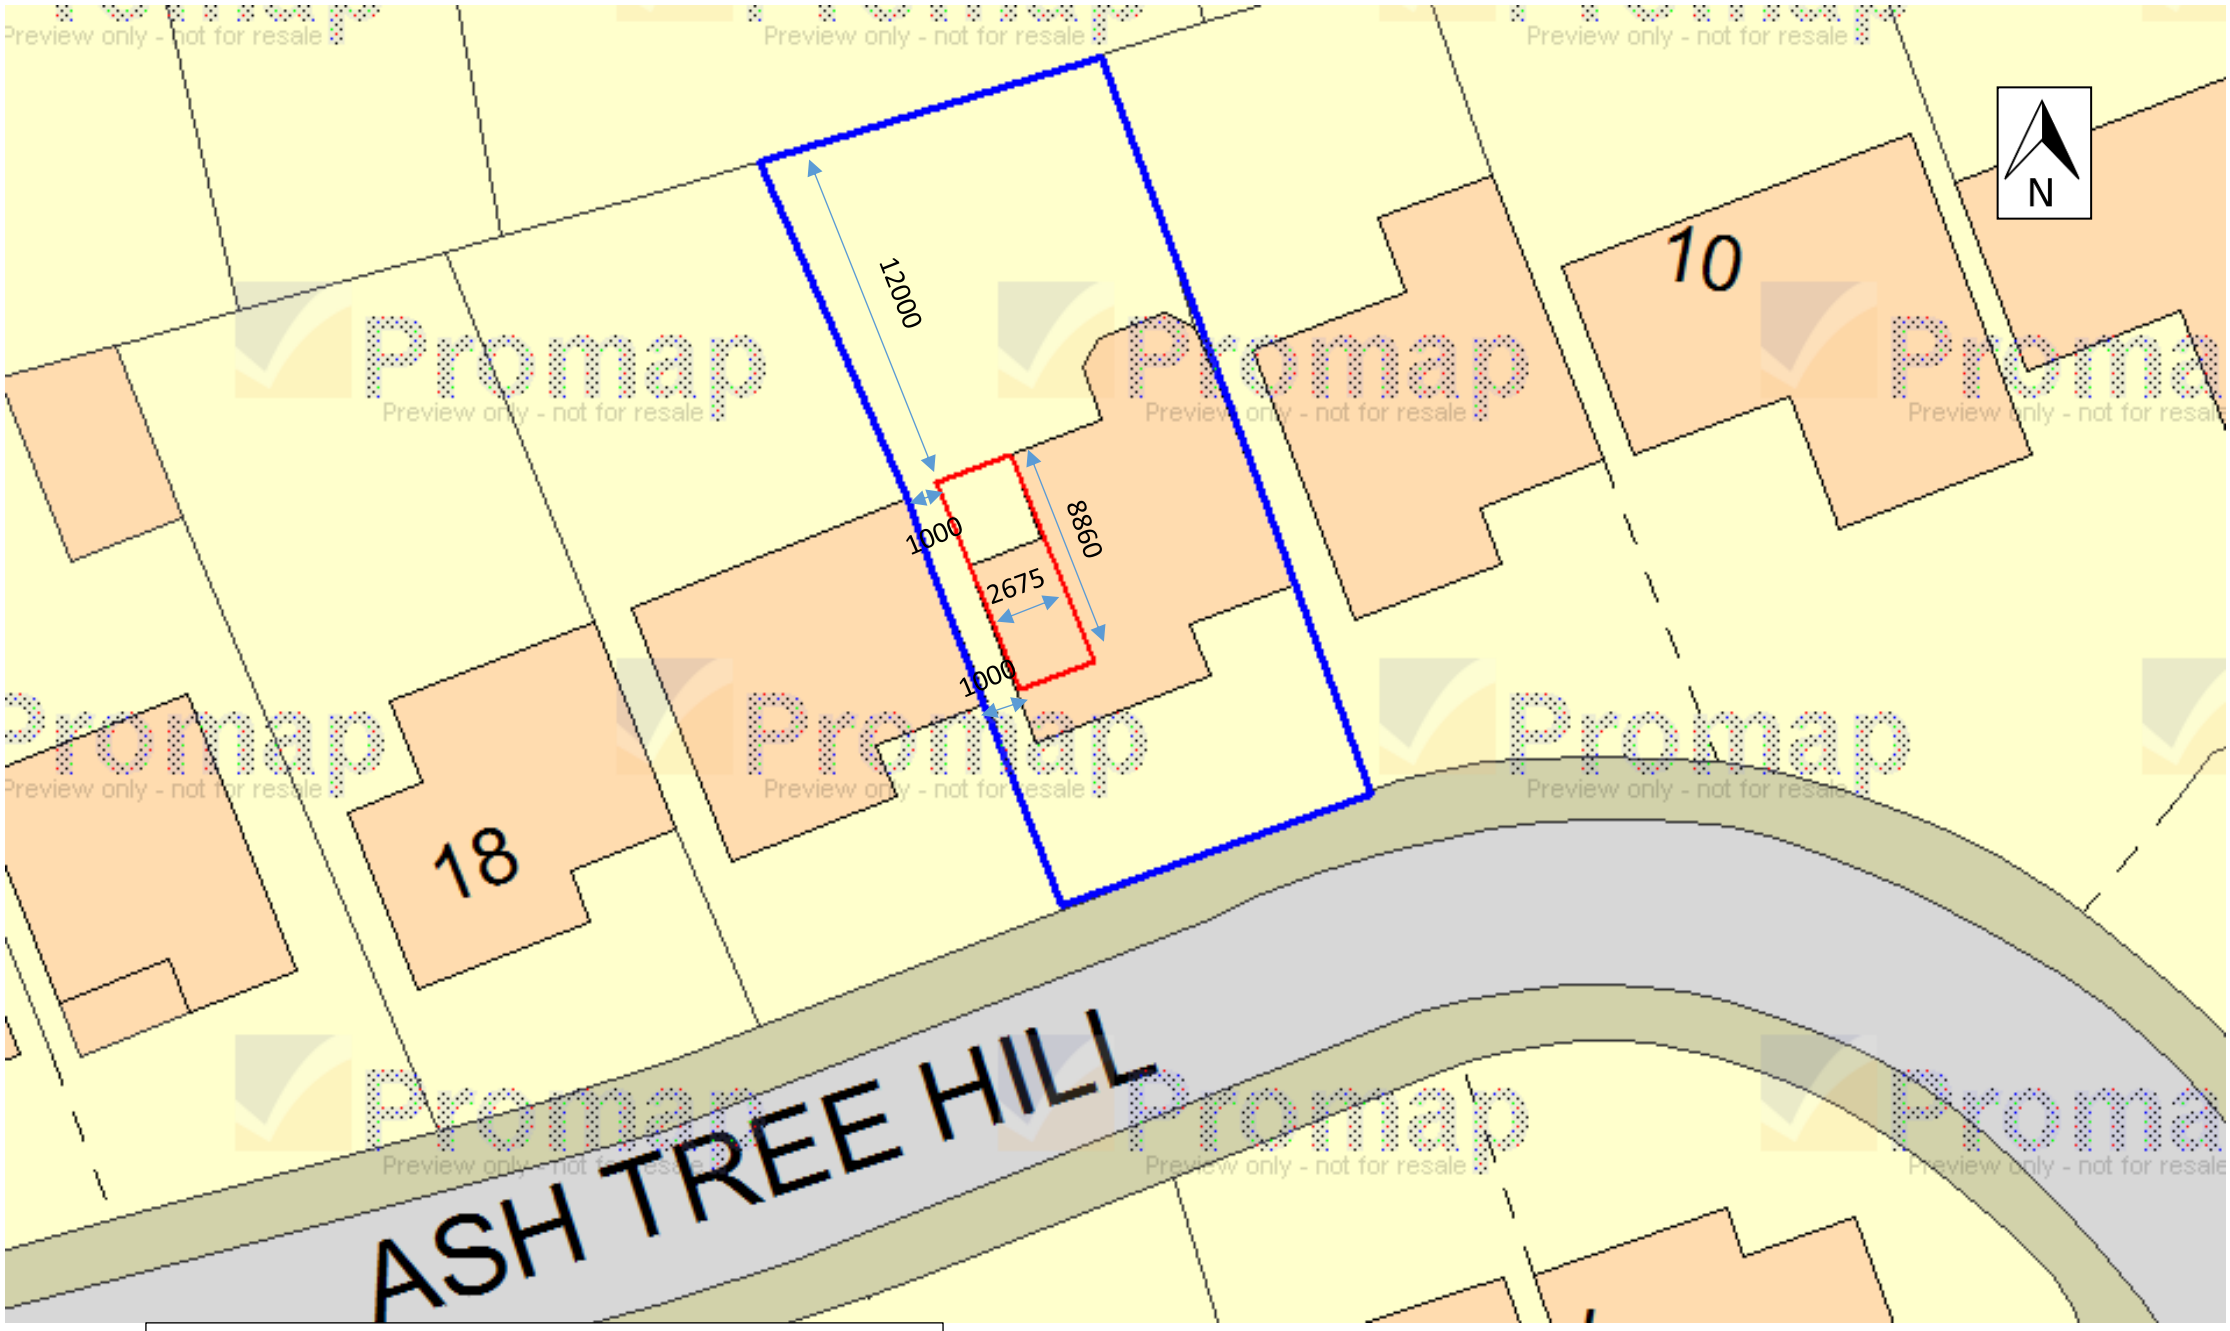

SITE LOCATION PLAN 1:1250