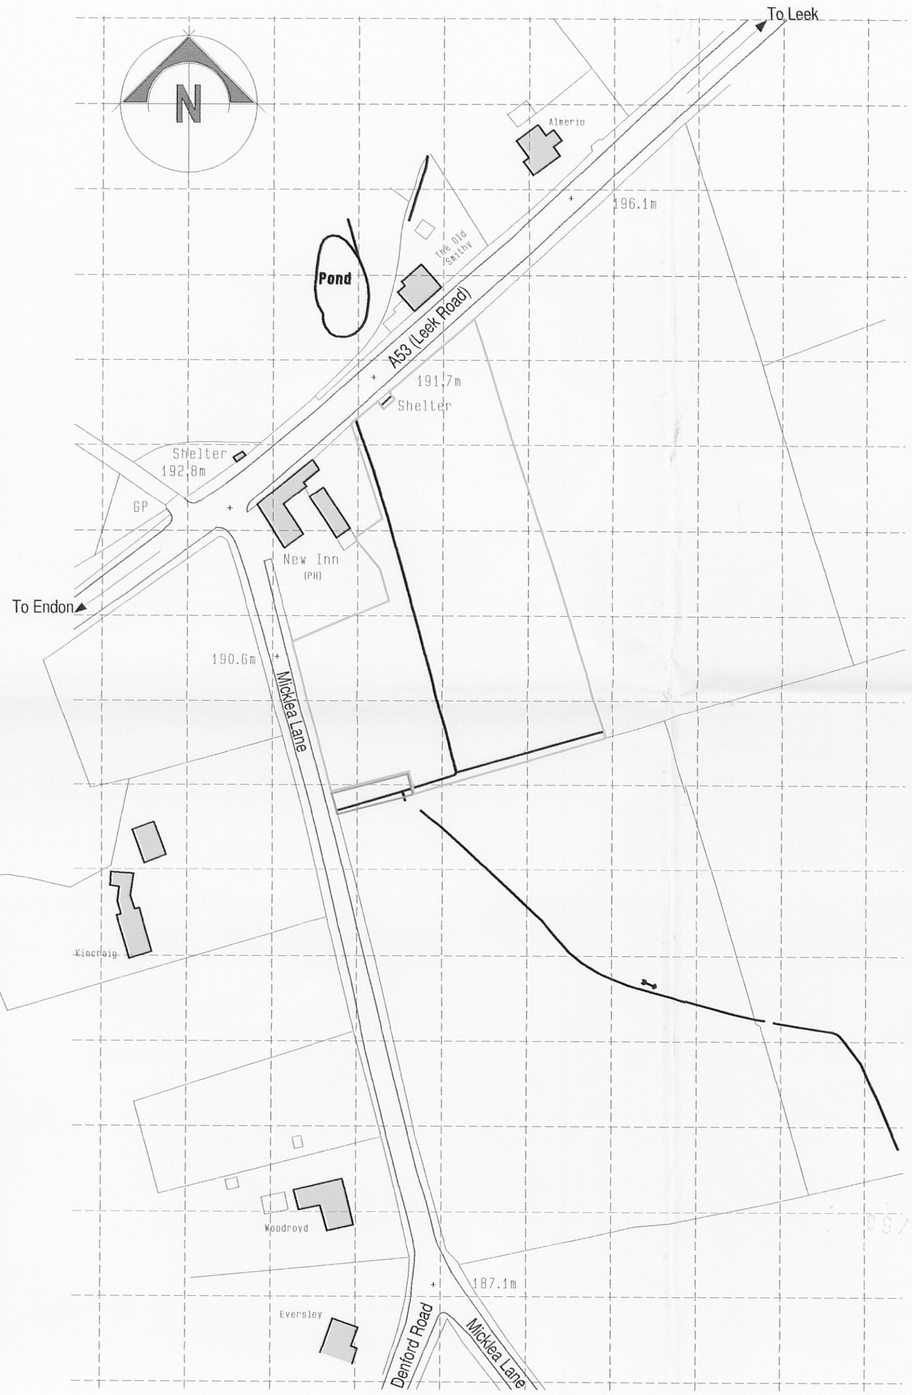


© Crown Copyright 2008. All rights reserved. Licence number 100020449

Location Plan
Scale 1:1250

0.0m 10.0m 20.0m 30.0m 40.0m 50.0m 60.0m 70.0m 80.0m 90.0m

scale bar @ 1:250

J. Pointon & Sons

PROPOSED FIELD ACCESSS AND HARDSTANDING ON LAND ADJACENT TO THE NEW INN, MICKLEA LANE, LONGSDON, STAFFORDSHIRE.

LOCATION PLAN

Date	Sheet	Scale
JULY 2009	A2	1:1250
Drg No.	Rev.	Drawn
2008-1608-02	-	AB
Rev.		

09/00702 FUL 01 JUL 2009 SMDC

SAMMONS Architectural LIMITED
Chartered Institute of Architectural Technologists
10 Cawdry Buildings, Fountain Street, Leek. ST13 6JP
Telephone + Fax 01538 386002
E-mail: info@sammonsltd.co.uk

This drawing is copyright. Do not scale.
All dimensions must be checked prior to commencement.