Approx 12m of existing Hawthorn
Hedge removed to provide access
and sight lines.
New Hawthorn planted to rear of bell-mouth

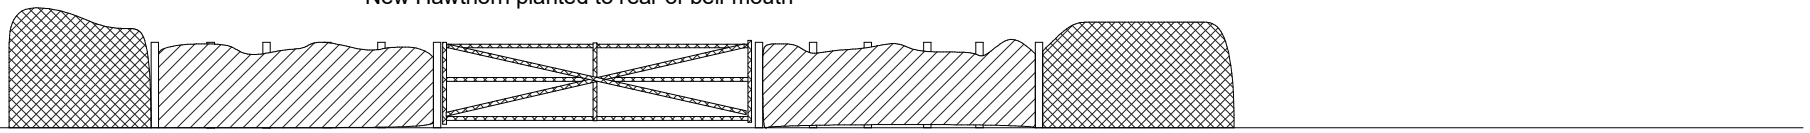

Base of fence netted with
chicken wire or similar to
a height of 1m

Access to be hard-surfaced
with Tarmac or
Bound Gravel

Gate Elevation
(Buildings omitted for clarity)