NOTE MACHINE

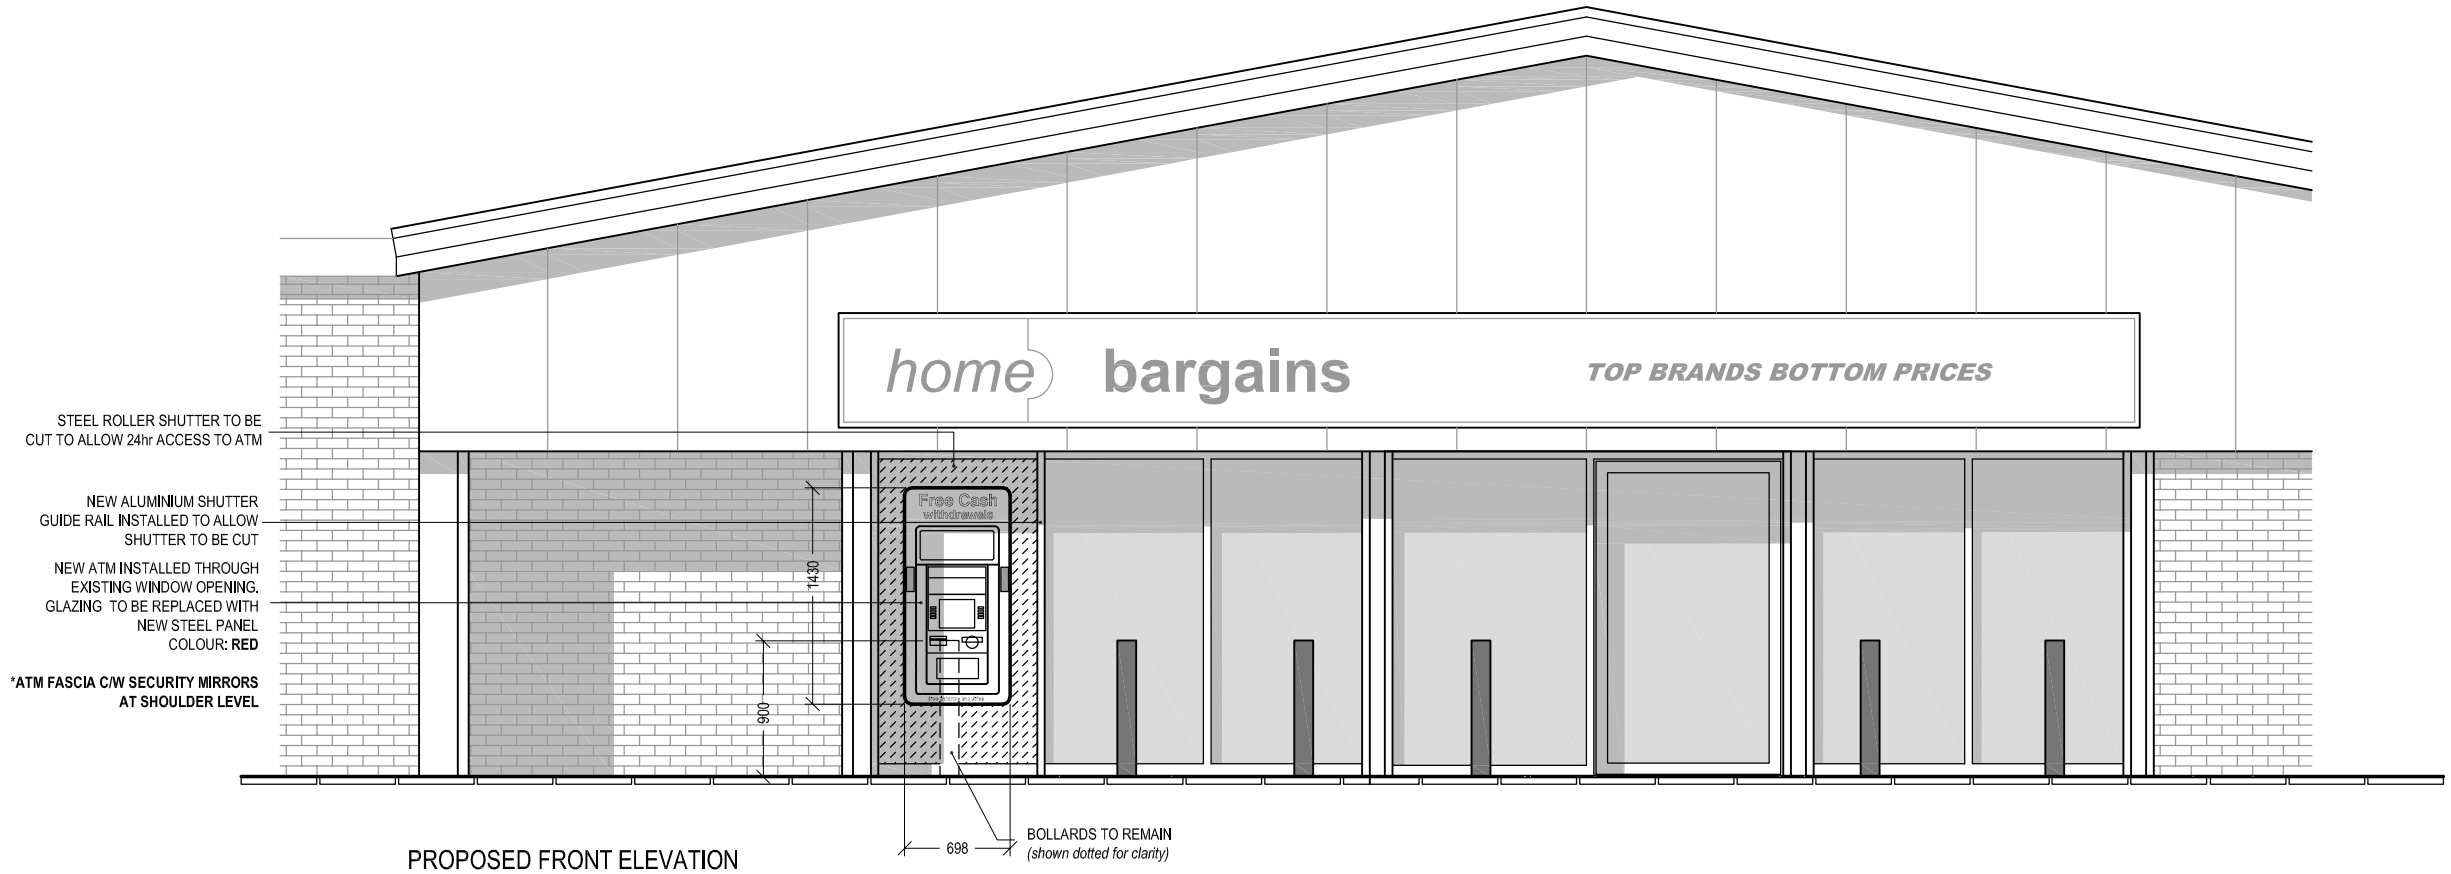

PROPOSED FRONT ELEVATION
Scale 1:50

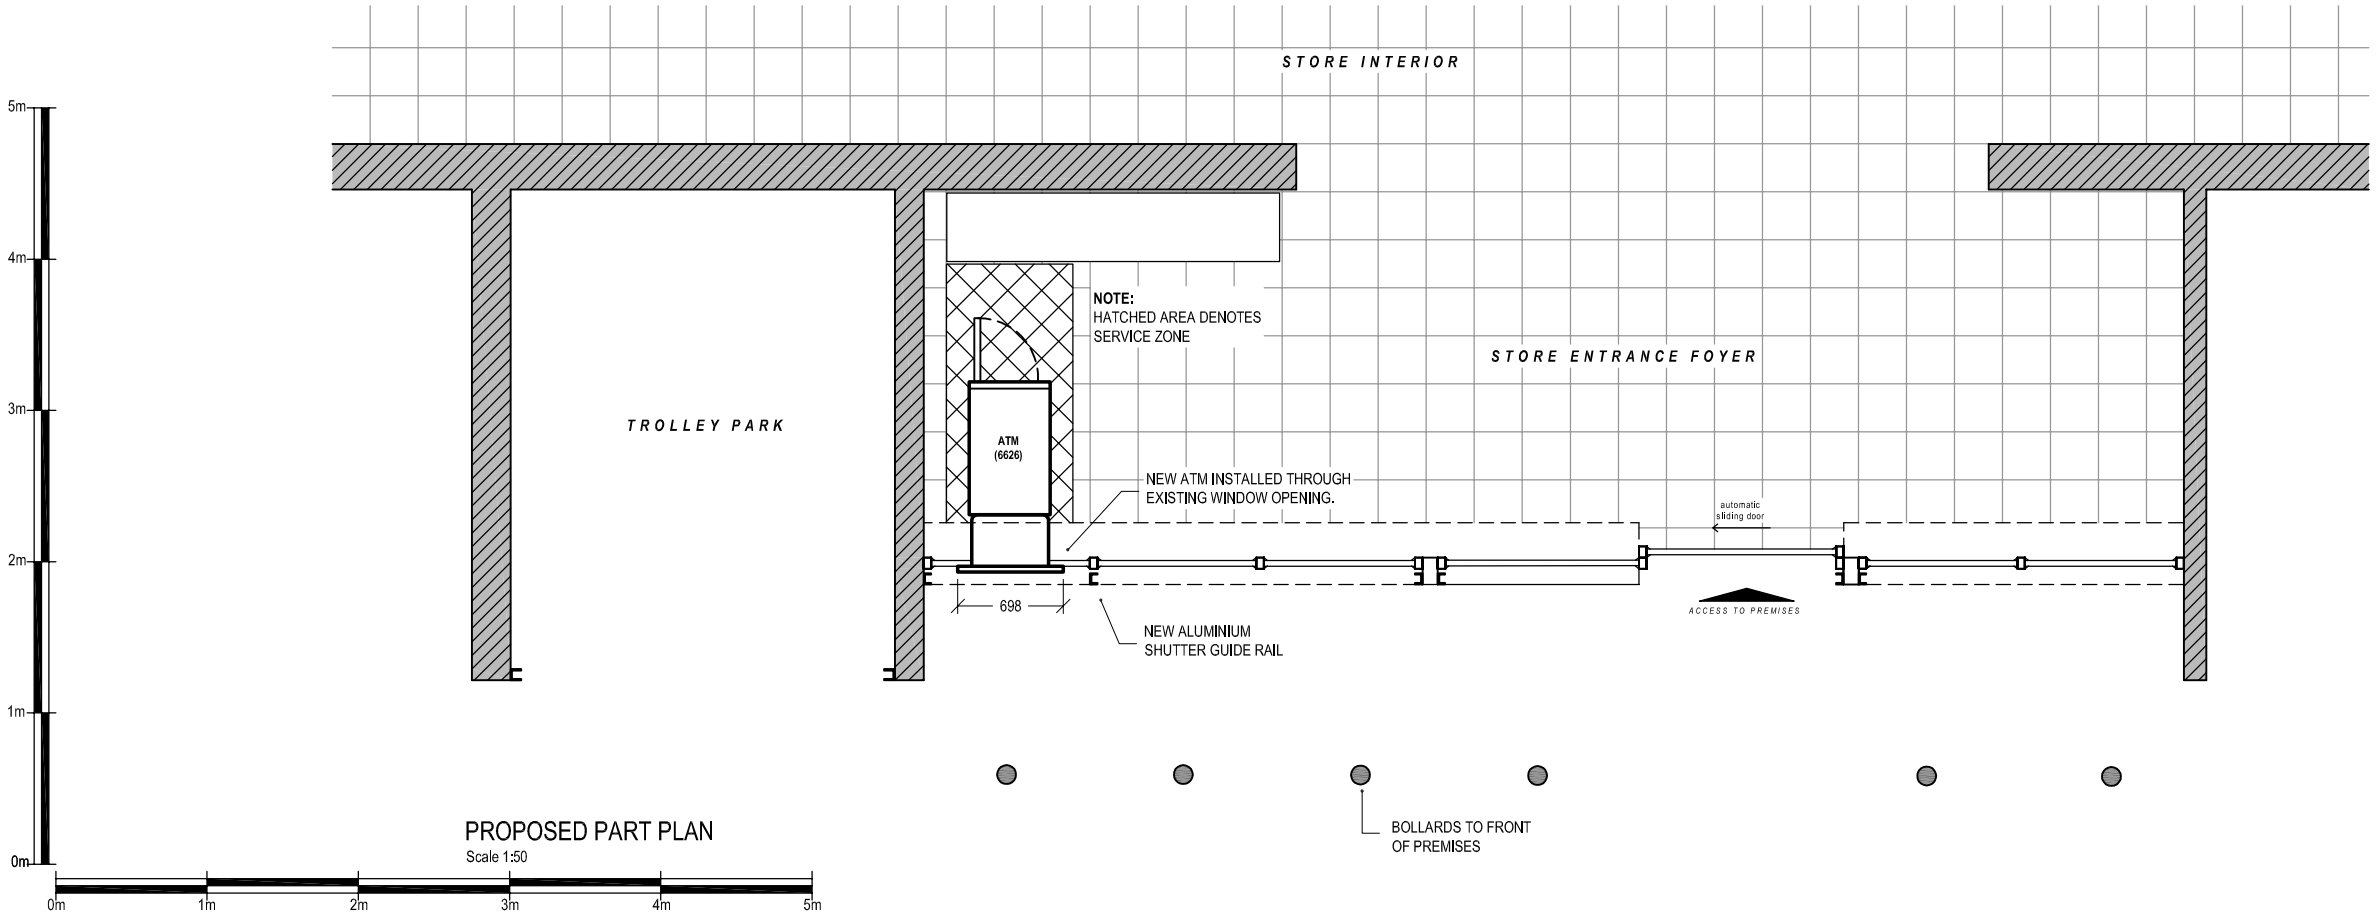

PROPOSED PART PLAN
Scale 1:50

Date:	Comments:	By:
07-12-16	ATM model type amended.	CM

GENERAL NOTES:

1) All dimensions in millimeters unless otherwise stated.

Site:
HOME BARGAINS - BIDDULPH

Wharf Road
Biddulph
ST8 6AG

Drawing Title:
Proposed Elevations and Plan

Ref:	Date:	Rev:
NM-10-2016-24-2	19-10-2016	A
Scale: 1:50	**Paper:** A3	**Date Rev:** 07-12-2016