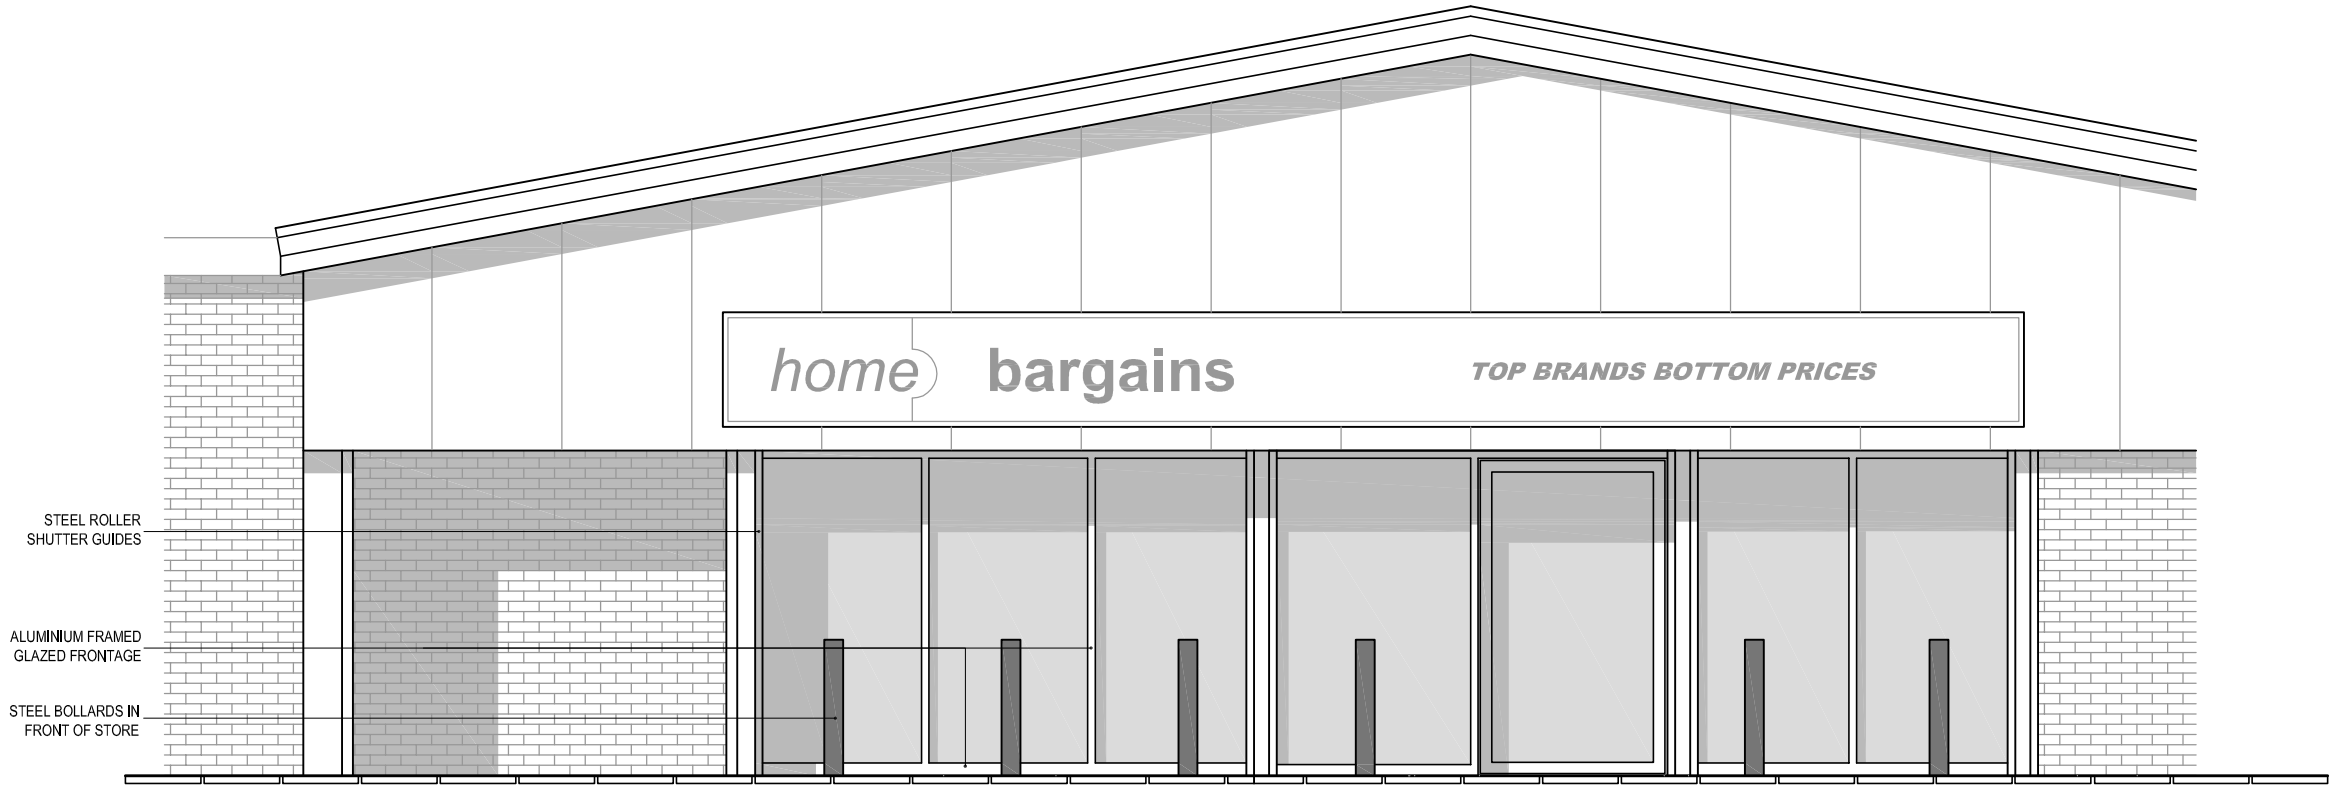

EXISTING FRONT ELEVATION
Scale 1:50

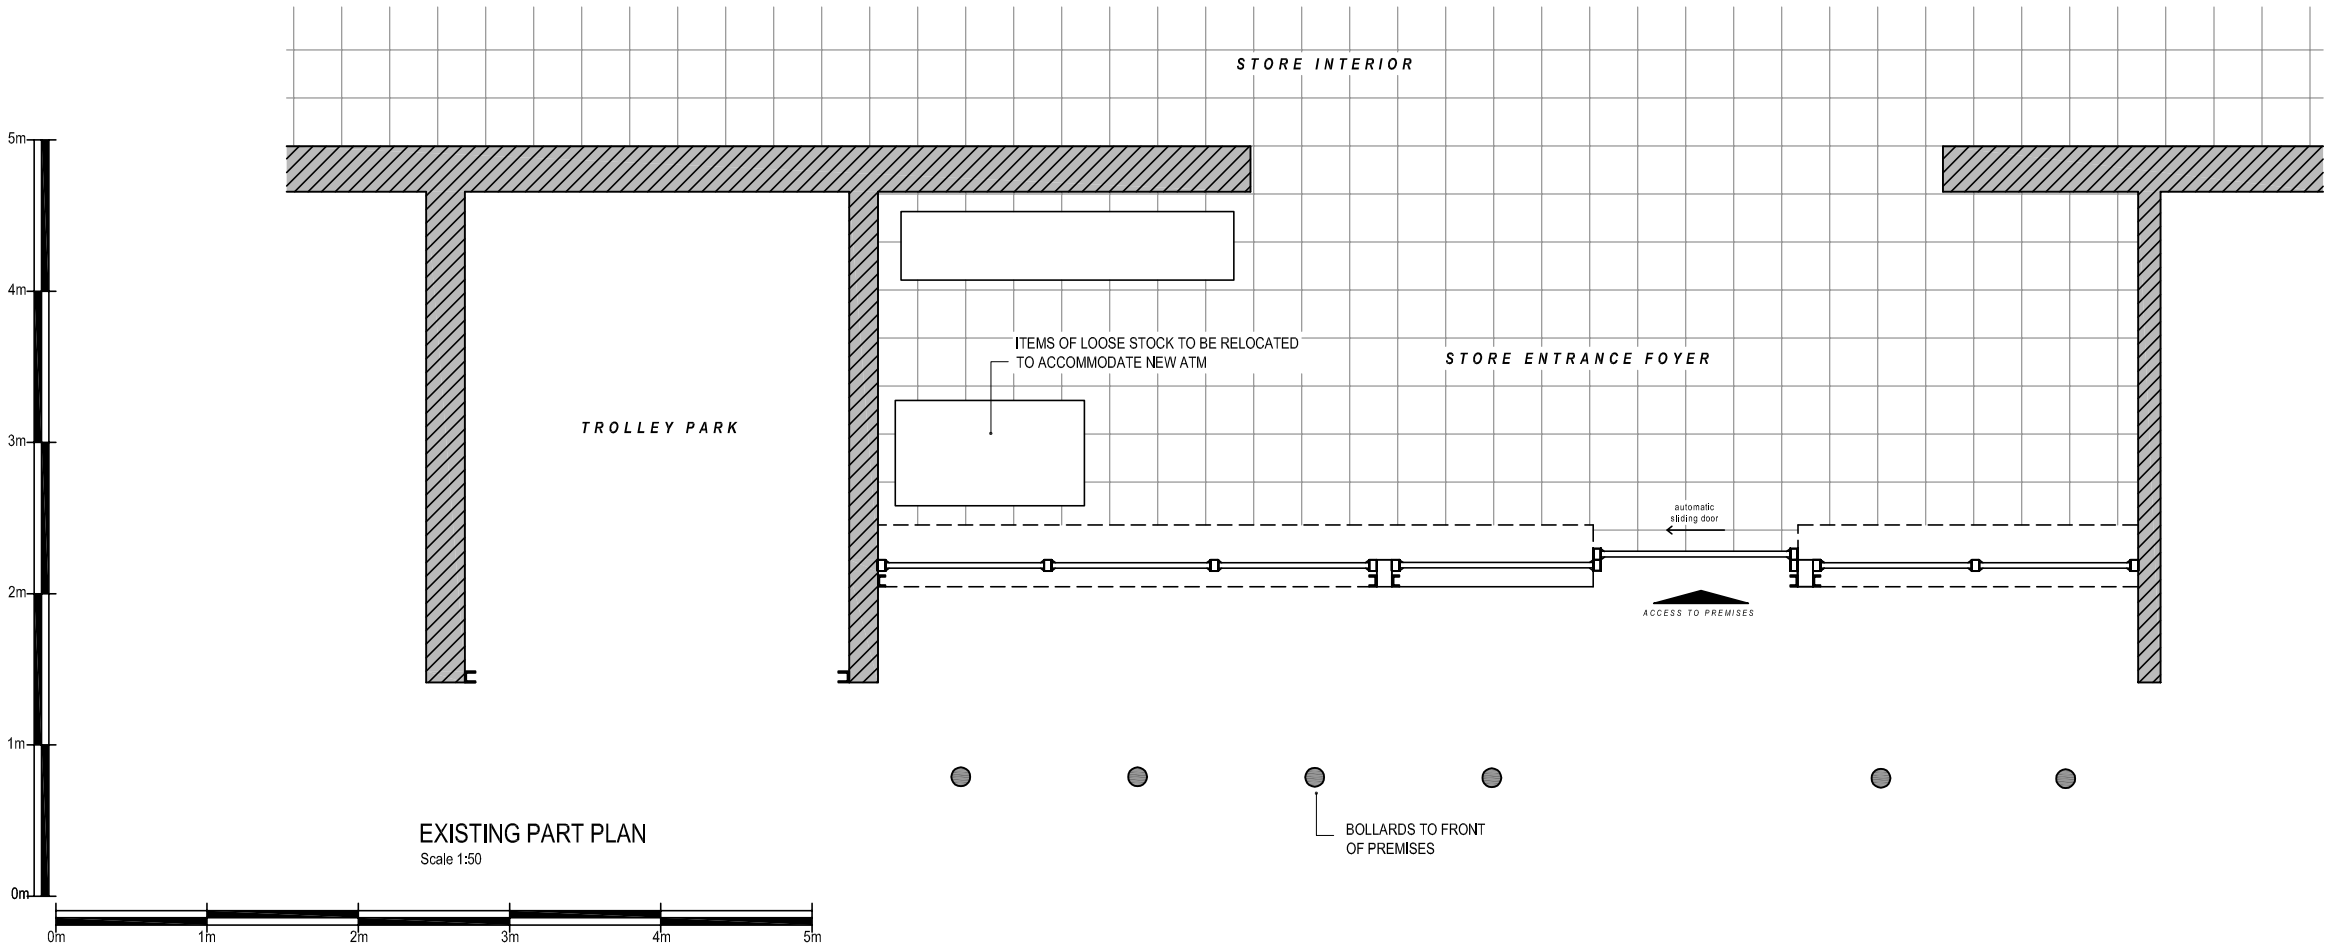

EXISTING PART PLAN
Scale 1:50

NOTE MACHINE

Date:	Comments:	By:

GENERAL NOTES:

1) All dimensions in millimeters unless otherwise stated.

Site:
HOME BARGAINS - BIDDULPH

Wharf Road
Biddulph
ST8 6AG

Drawing Title:
Existing Elevations and Plan

Ref:	Date:	Rev:
NM-10-2016-24-1	19-10-2016	
Scale: 1:50	**Paper:** A3	**Date Rev:**