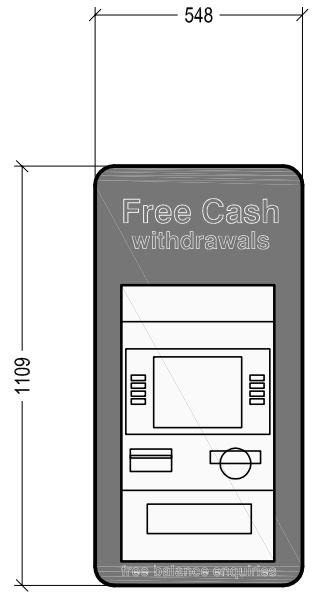

FRONT ELEVATION ON FASCIA
Scale 1:20

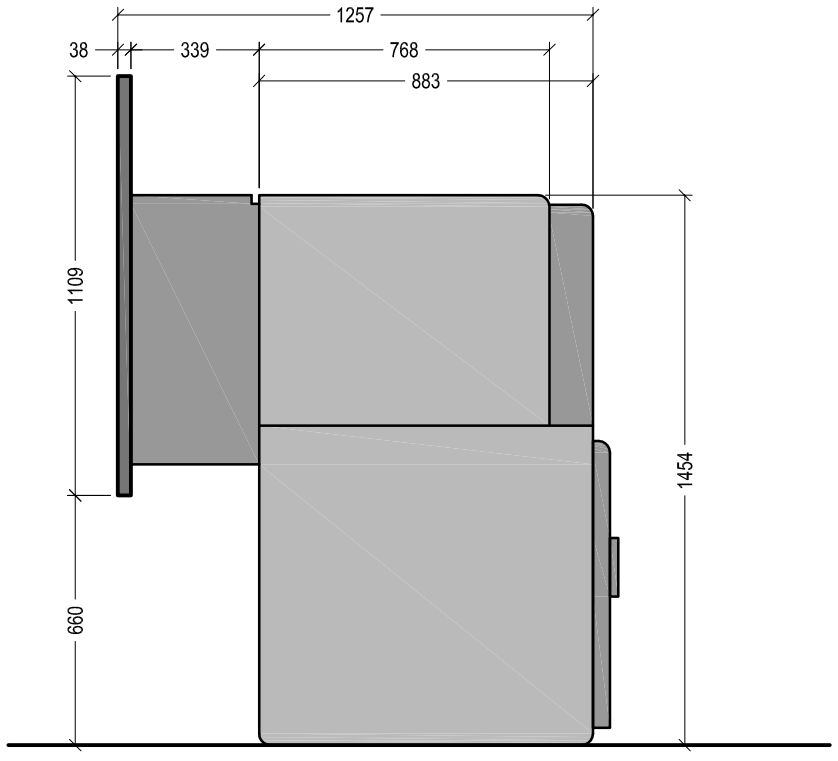

SECTION THROUGH ATM
Scale 1:20

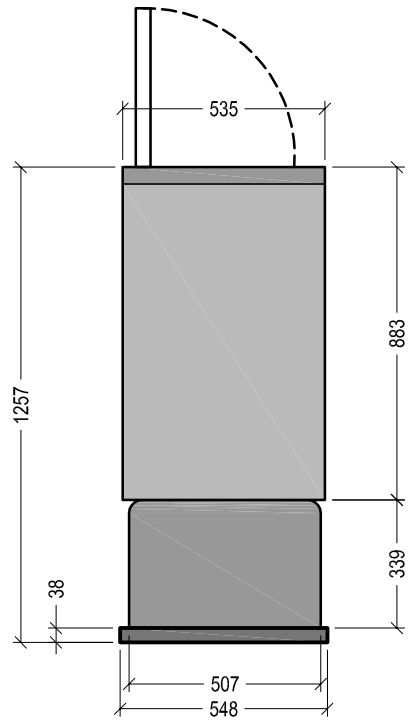

PLAN ON ATM
Scale 1:20

NOTE MACHINE

Date:	Comments:	By:

GENERAL NOTES:

1) All dimensions in millimeters unless otherwise stated.

Project:

NOTE MACHINE

GENERAL SITE INSTALLATION ARRANGEMENTS

Drawing Title:

TYPICAL FASCIA ELEVATIONS

Ref:	Date:	Rev:
NM--GA--6626	19-02-2016	
Scale: 1:20	**Paper:** A3	**Date Rev:**