Mr & Mrs Tracey,
Extension To Form Orangery
44 Newpool Road
Knypersley

N

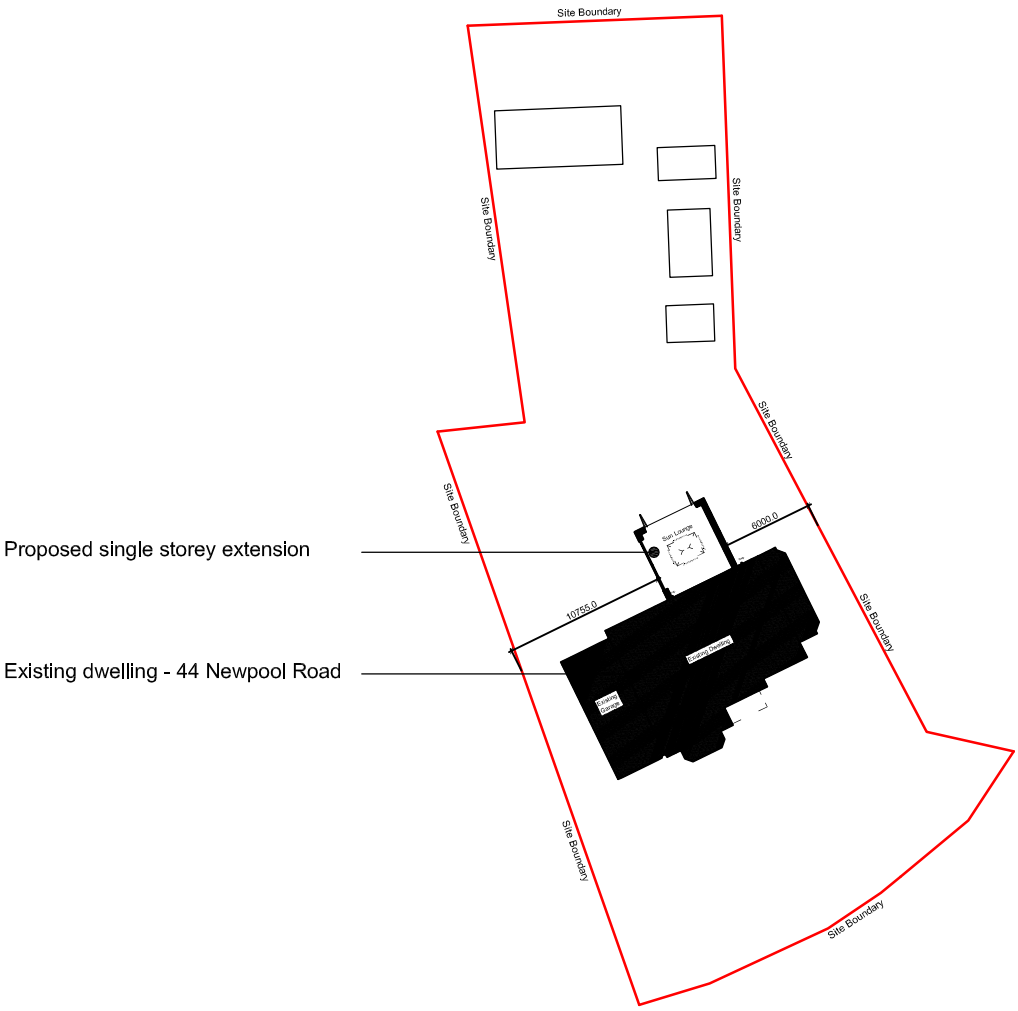

Proposed Block Plan

Proposed Block Plan
Drawing No: 05
Scale 1 : 500@A4