Mr & Mrs Tracey,
Extension To Form Orangery
44 Newpool Road
Knypersley

N

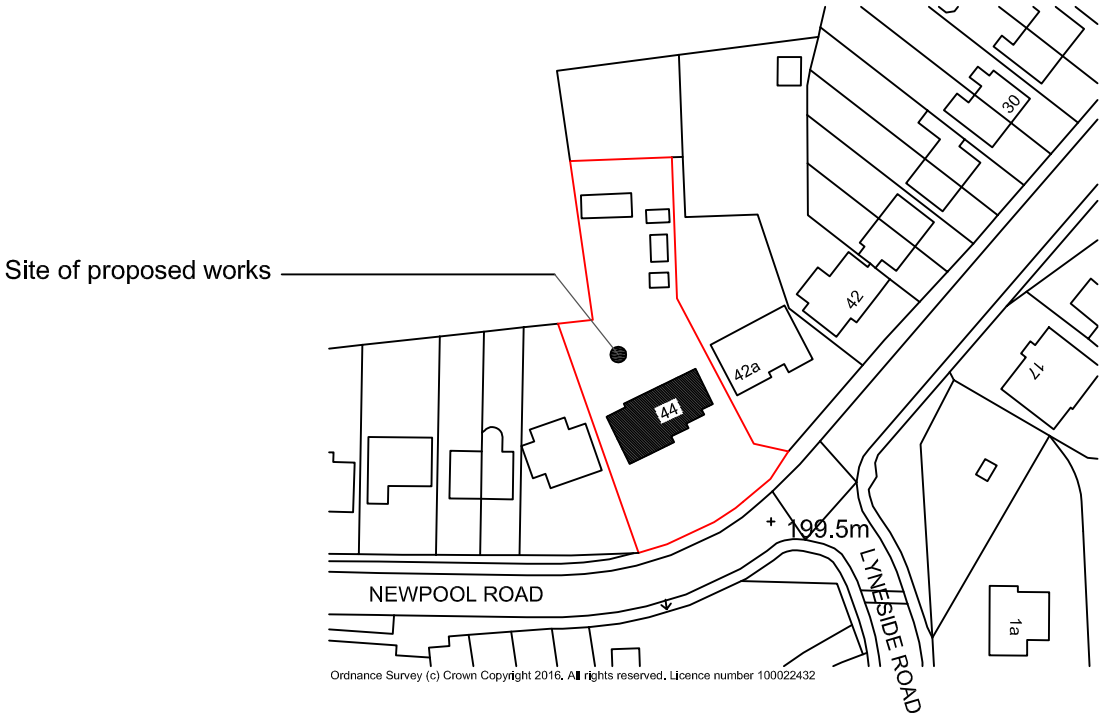

Location Plan

Location Plan
Drawing No: 06
Scale 1 : 1250@A4