0 1 2 3 4 5

Metres

Scale bar 1/50



PROPOSED FRONT ELEVATION (southeast)

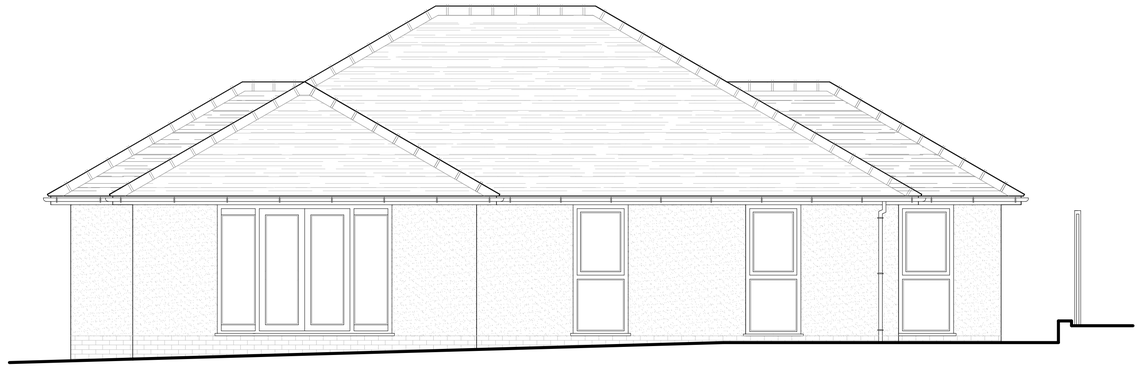

PROPOSED SIDE ELEVATION (northeast)

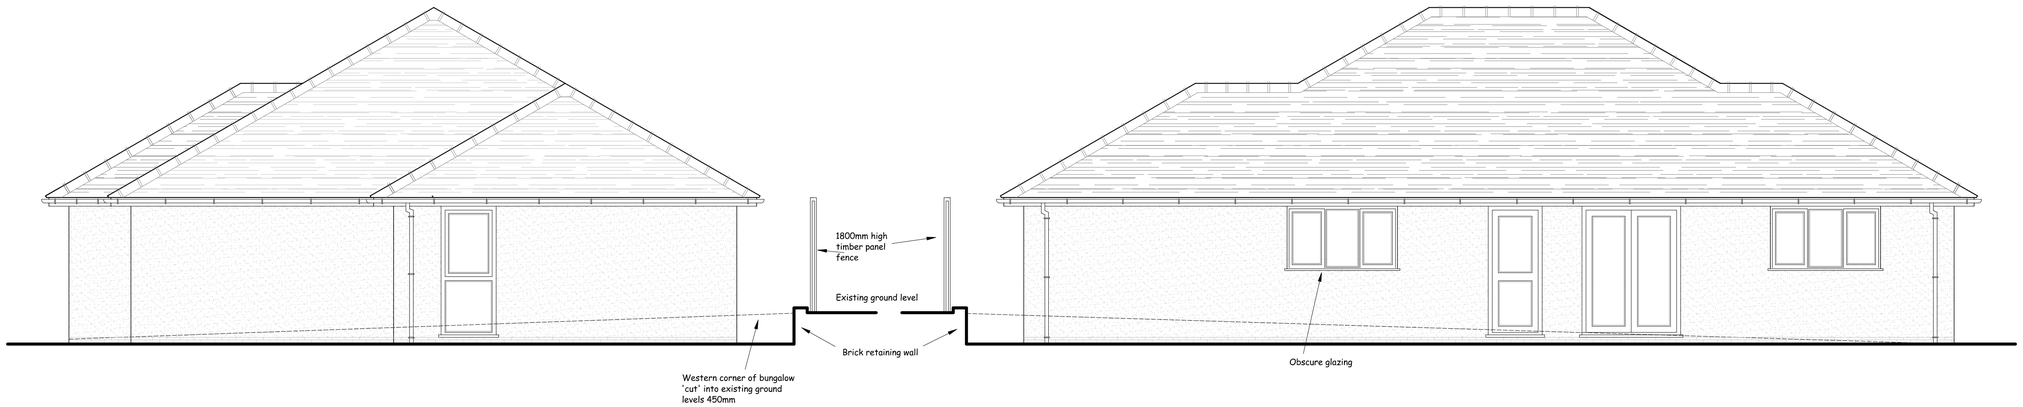

PROPOSED REAR ELEVATION (northwest)

PROPOSED SIDE ELEVATION (southwest)

Drawing status: Planning

Nigel Forrester MCIOB
Building Design Services

ILETT HOUSE, SMITHY BANK, ALTON, STAFFS, ST10 4AD
TEL 01538 702164

www.nigelforrester.co.uk www.sap-calc.co.uk

CLIENT

Ms M L Davenport and Ms E J Shepherd

PROJECT

Proposed new bungalow within the garden of

1 Garden Village
Upper Tean
Stoke-on-Trent
Staffordshire
ST10 4JG

DRAWING NUMBER 16/506/01

Proposed elevations

SCALES 1/50 @ A1