Revision	Description	Date
1	Planning Issue	Sep 09

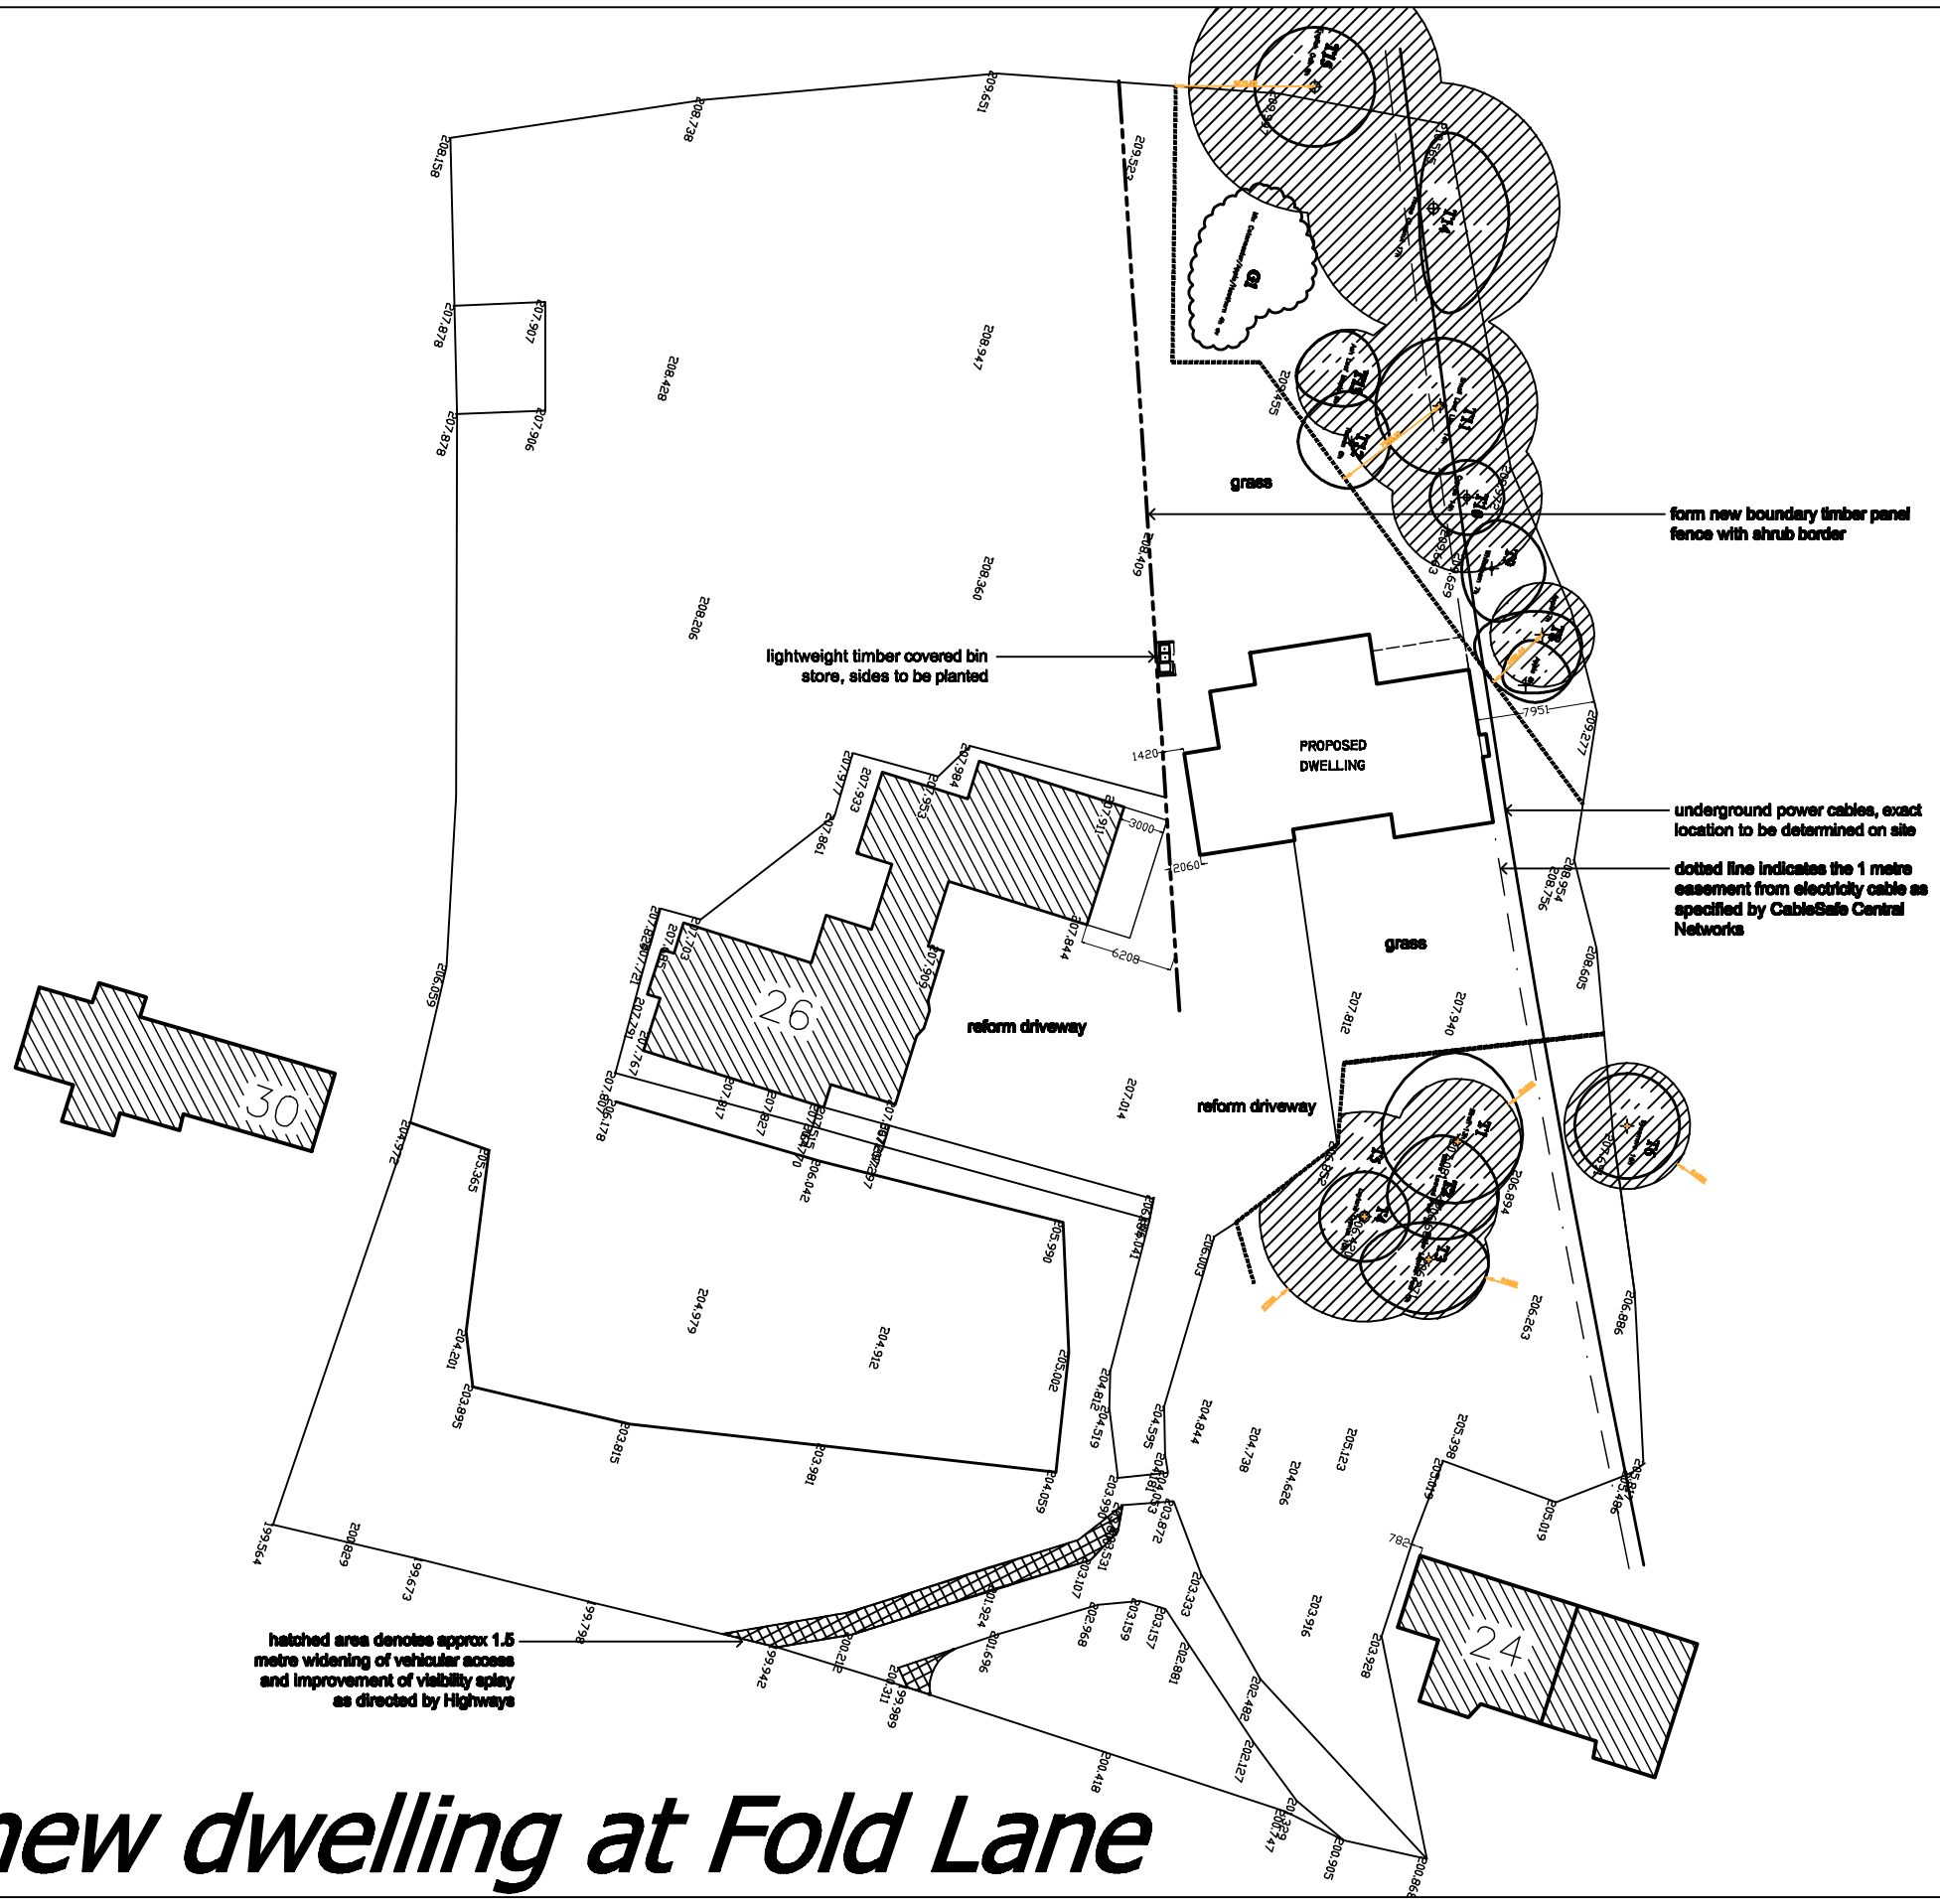

new dwelling at Fold Lane

nc homes
architects

1st Floor Suite, The Island, St Anne Parade, Wilmslow, Cheshire. SK9 1HG

Project: New Dwelling at 26 Fold Lane, Biddulph

Drawing: Proposed Site Plan

Proj No	Dwg No	Checked	Rev
2808	101		1

Drawn by	Scale	Date
YWL	1:500 @ A3	Jul 2009

Figured dimensions to be followed in preference to scaled. All dimensions to be checked on site, in the event of any discrepancy refer to the Architect. This drawing remains the copyright of the Architect and may not be copied in whole or part without prior written consent