STATUTORY DECLARATION

I, Mr Vernon Whilock
Of, Park Green Farm, Foxt Road, Foxt, Staffordshire, ST10 2HR

Do solemnly and sincerely declare as follows:

1. I make this statutory declaration in support of an application for retrospective planning permission for a garage at Park Green Farm, Foxt Road, Foxt, Staffordshire, ST10 2HR

2. I confirm that I am the joint owner of the aforementioned property along with my wife Mrs Brenda Maureen Whilock and we purchased the property in or around November 1970.

3. The land edged in red on the attached plan (plan reference VW1) was included in the farm when we purchased it in 1970.

4. At the time we purchased the farm the land shown in plan VW1 had two garages situated upon it. These garages were used for domestic purposes and were let to village residents for parking and domestic storage.

5. During the following years, One of the two garages became dilapidated and once vacant it was dismantled for safety reasons due to its dilapidated state, leaving a single remaining garage.

6. The single remaining garage is shown in picture VW2 and this remained on site until the new existing structure was erected Approximately two years ago.

I make this declaration from my own personal knowledge and I make this solemn declaration believing the same to be true and by virtue of the Statutory Declaration Act 1835.

Declared at Leek.

In the County of Stafford

V Whilock

Date: 9th December 2016

Before: 

DAVID HALLEN.

Solicitor/~~Commissioner for~~ Oaths.

A. H. Brooks & Co.
Solicitors,
Derby House,
Derby Street,
Leek
Staffordshire ST13 6JG

Plan VW1

solicitor

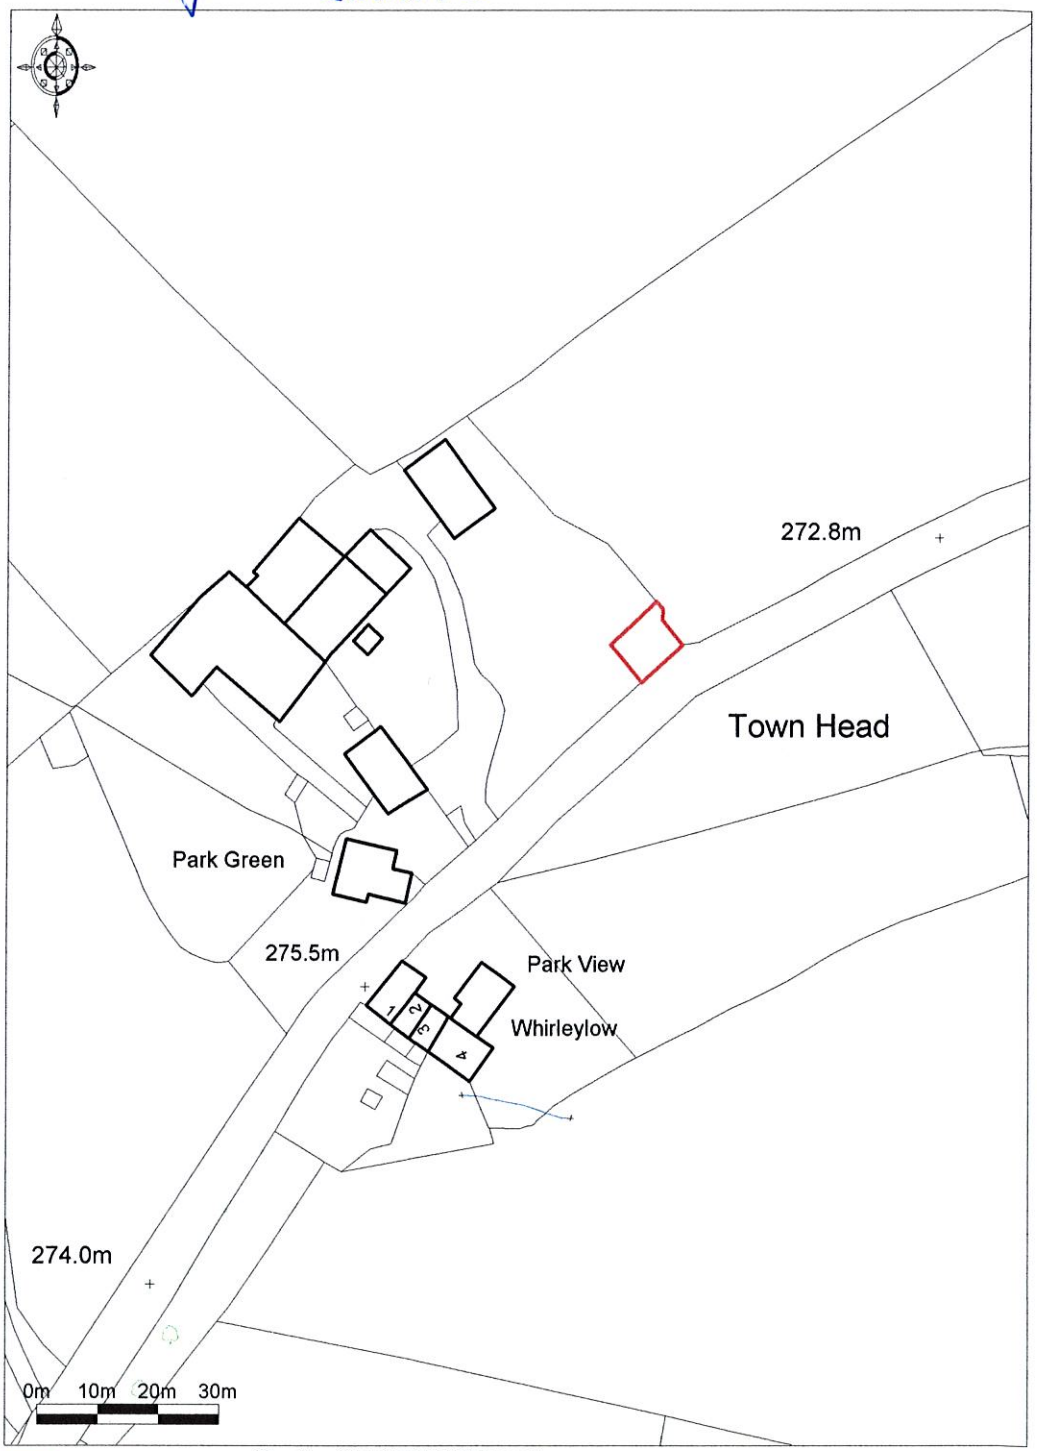

Promap®
Ordnance Survey © Crown Copyright 2016. All rights reserved.
Licence number 100022432. Plotted Scale - 1:1250

VW2

solicitat

