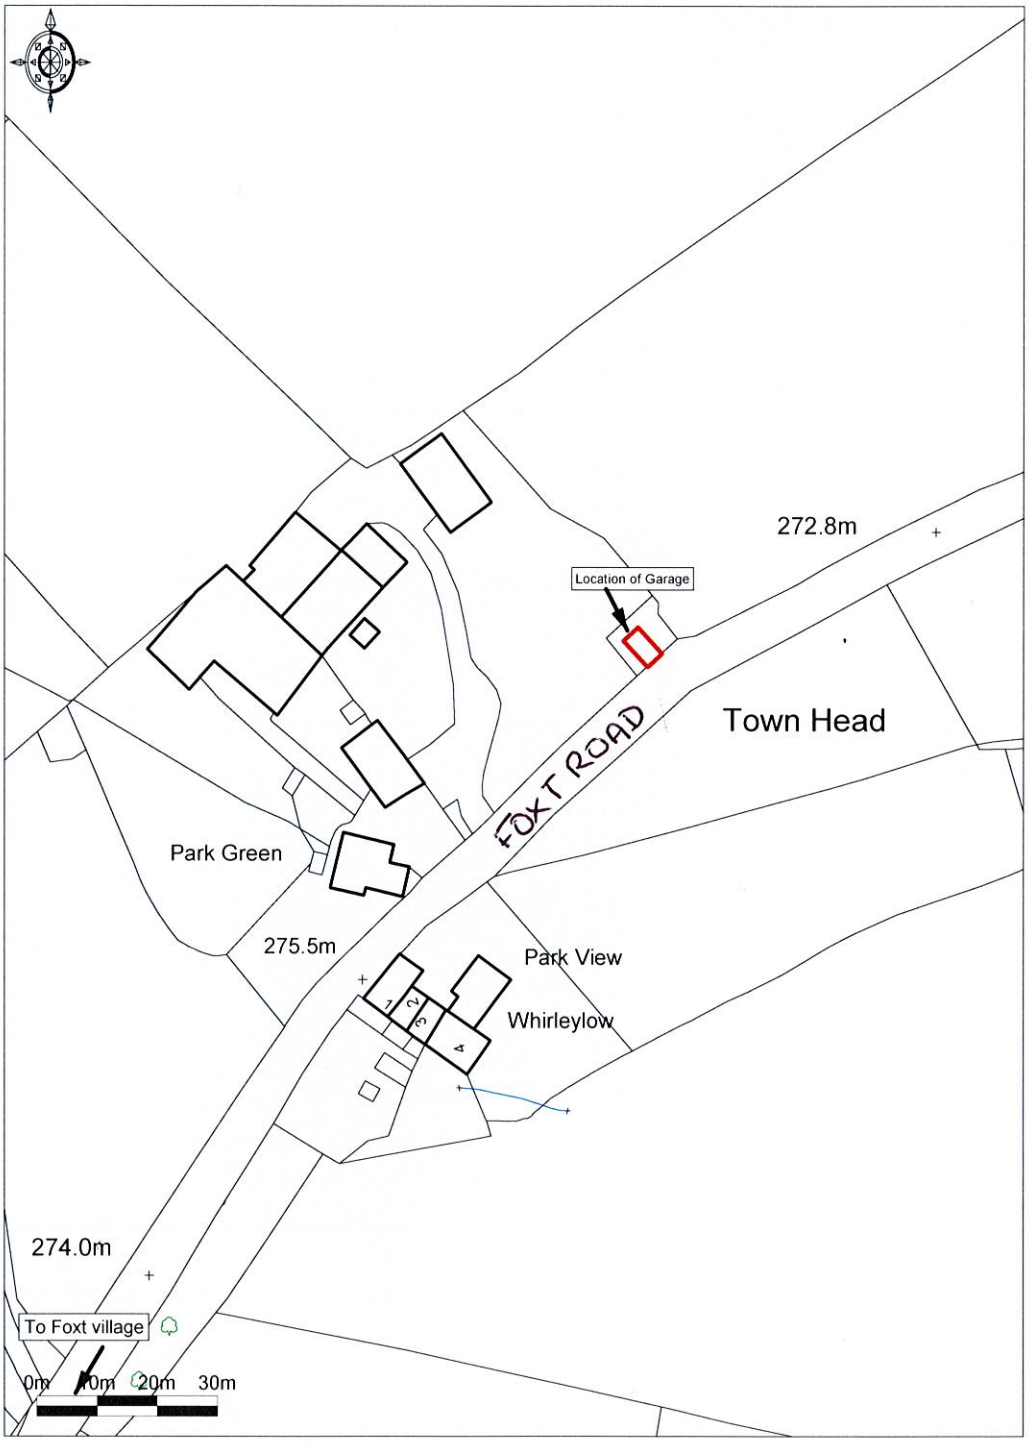

Promap®
Ordnance Survey © Crown Copyright 2016. All rights reserved
Licence number 100022432 Plotted Scale - 1:1250