
THE SITE

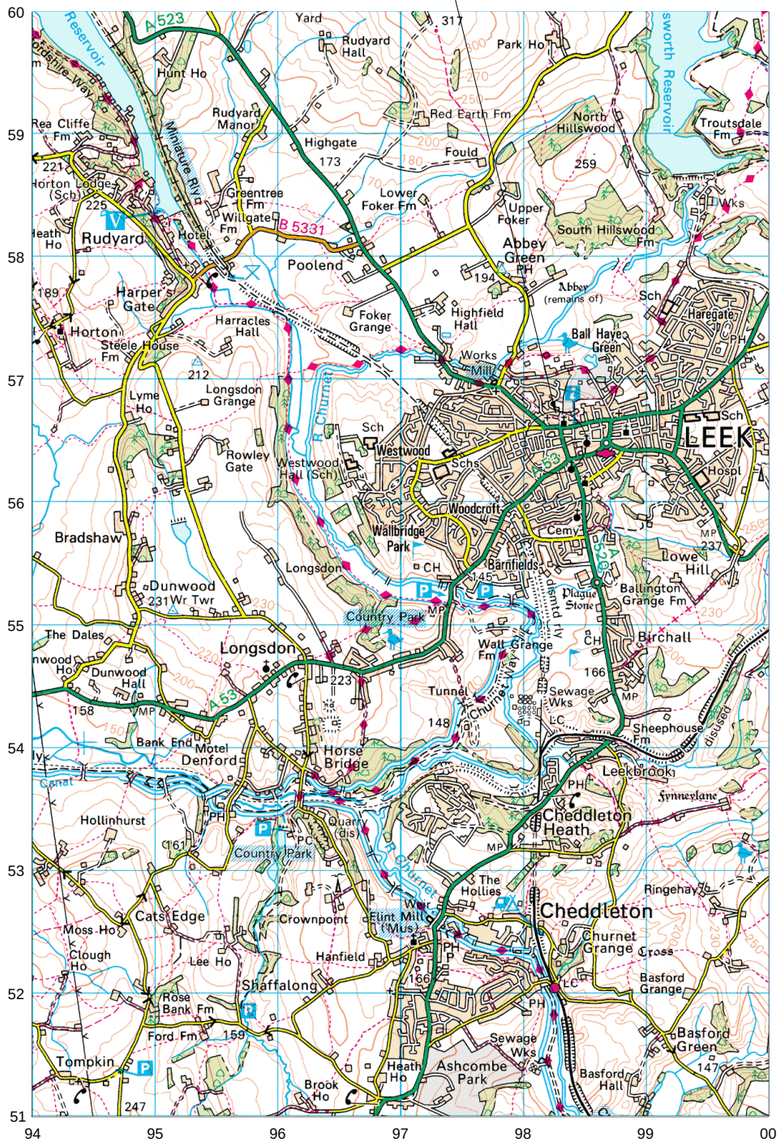

LOCATION PLAN
SCALE 1:50,000

THE SITE



LOCATION PLAN
SCALE 1:2500

©2010 Arqiva
All rights reserved. No part of this publication may be reproduced, stored in a retrieval system or transmitted in any form or by any means (Electronic, Mechanical, Photocopying, Recording or otherwise), without the prior written consent of the Company.

NOTES

BASED UPON ORDNANCE SURVEY DIGITAL DATA WITH THE PERMISSION OF THE CONTROLLER OF HER MAJESTY'S STATIONARY OFFICE, © CROWN COPYRIGHT. LICENCE NO. 100044560

O.S. LANDRANGER MAP No. 119

BT SKYLINE No.

ST0032

CONTRACTOR:- CAD SERVICES

CONSULTANT:- ARQIVA
CRAWLEY COURT
WINCHESTER
HAMPSHIRE
SO21 2QA

ENGINEER:-

DRAWING MANAGER:-

	PROJ No			
	PROJ No			
	PROJ No			
	PROJ No			
	PROJ No 171024			
1	FIRST ISSUE	17/12/15	AT	JY
ISS	REVISION	DATE	DRN	APP

arqiva
Crawley Court, Winchester, Hampshire, SO21 2QA
Tel. 01962 823434, Fax. 01962 822378

SITE No 168001
LEEK ATE
ST EDWARDS STREET
LEEK
STAFFORDSHIRE
ST13 5DQ

NGR SJ 98300 56490

OS GRID 398300 356490

TITLE
LOCATION PLAN

SCALE SEE DRAWING

DRAWN	AT	15/12/15
APPROVED	JY	17/12/15

DRG No. 168001-00-004-ML001 | Sheet 1 of 1 | Rev 1

A3