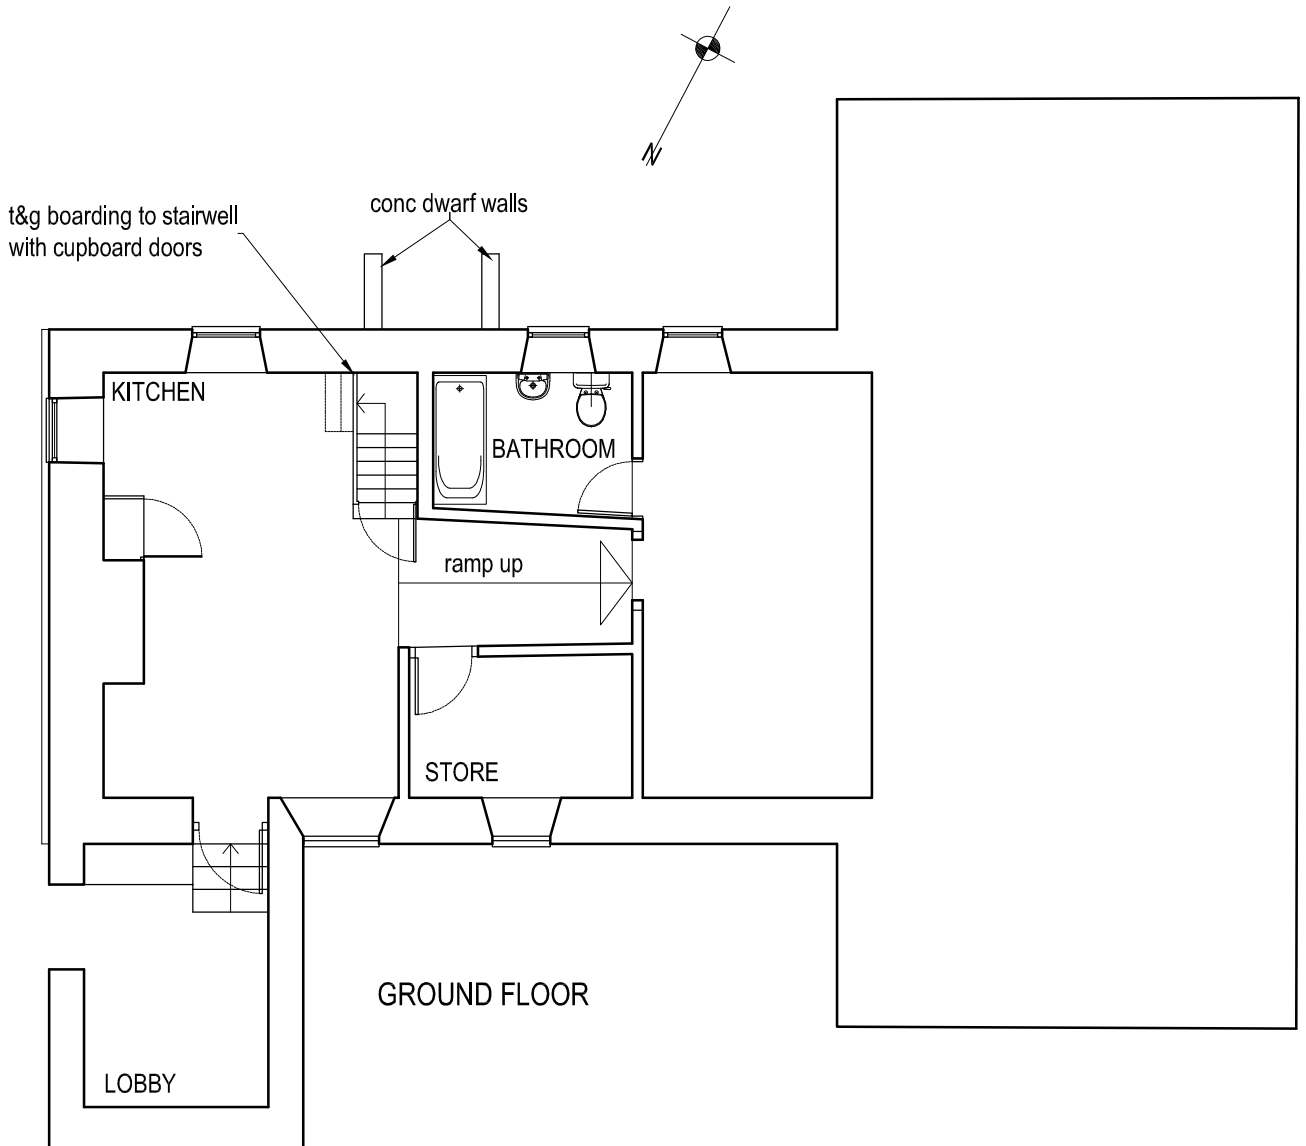

GROUND FLOOR

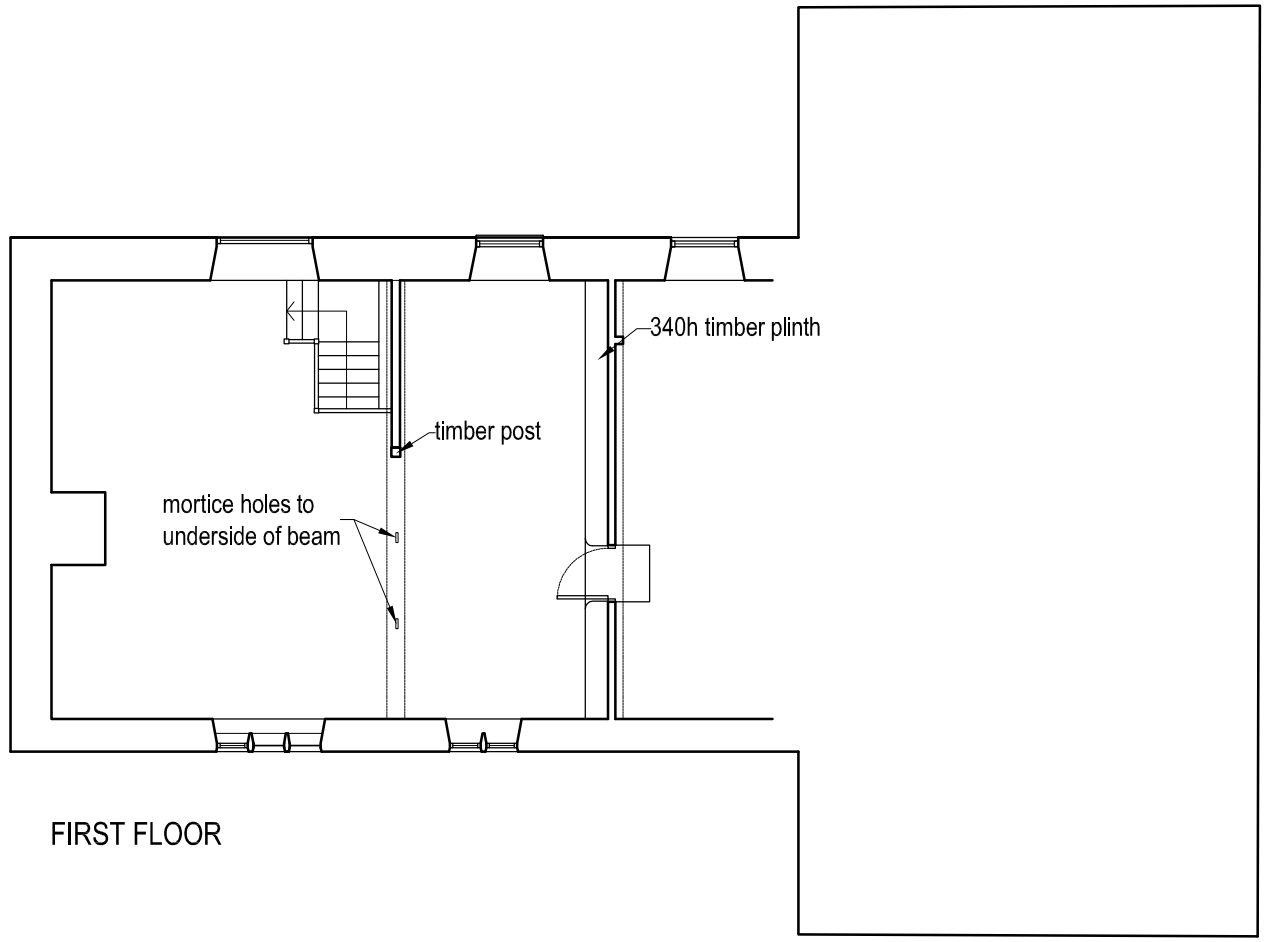

FIRST FLOOR

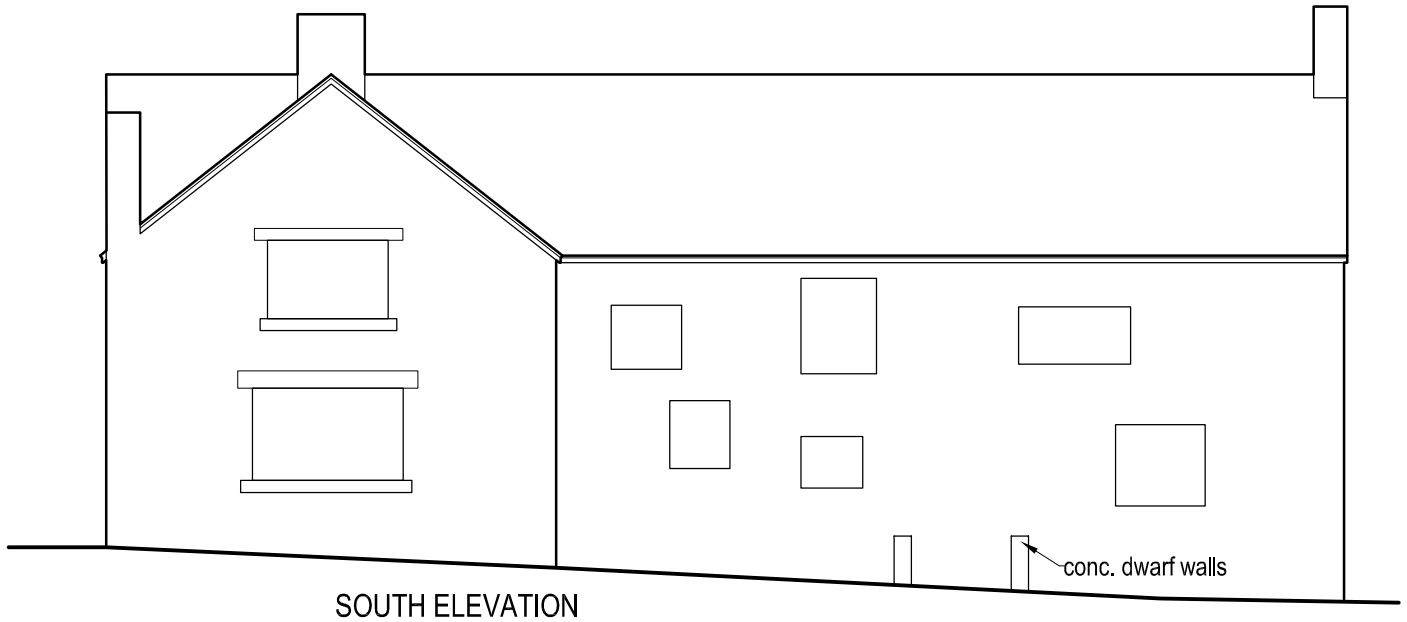

SOUTH ELEVATION

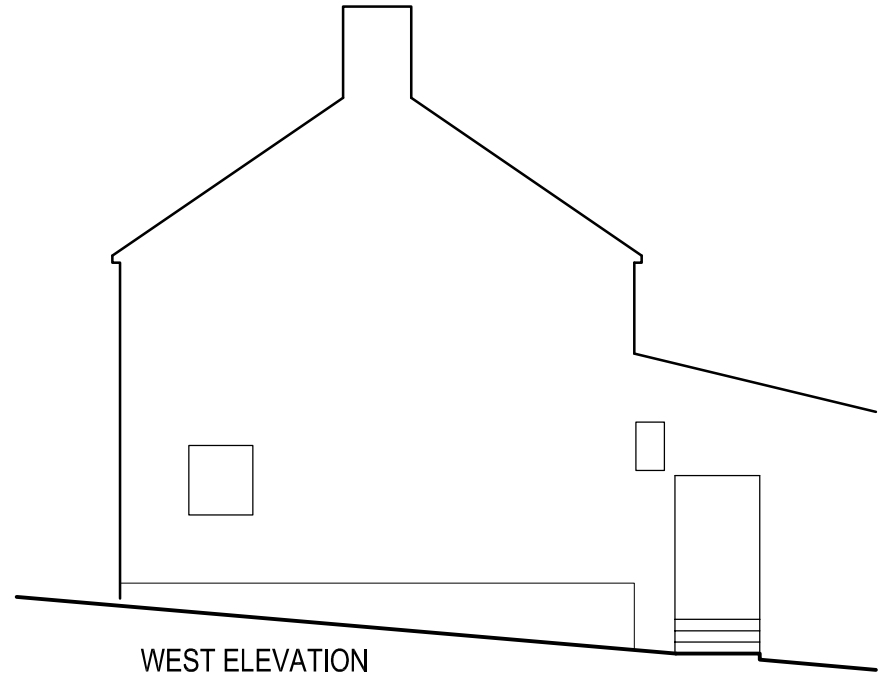

WEST ELEVATION

Revisions

. | . | .

0 1 2 3 4 5m

job Hall House, Rushton Spencer
Internal Alterations

title Floor Plans and Elevations as Extg

date 08.12.16 | scale 1/100 @ A3 | dwg. no. AL-10 | rev. .

Ian Ankers architecture
Building and Design Consultants
Ryecroft Farm, Rushton Spencer, Macclesfield, SK11 0RP
t 01260 546944
e ian@ianankers.co.uk
w www.ianankers.co.uk