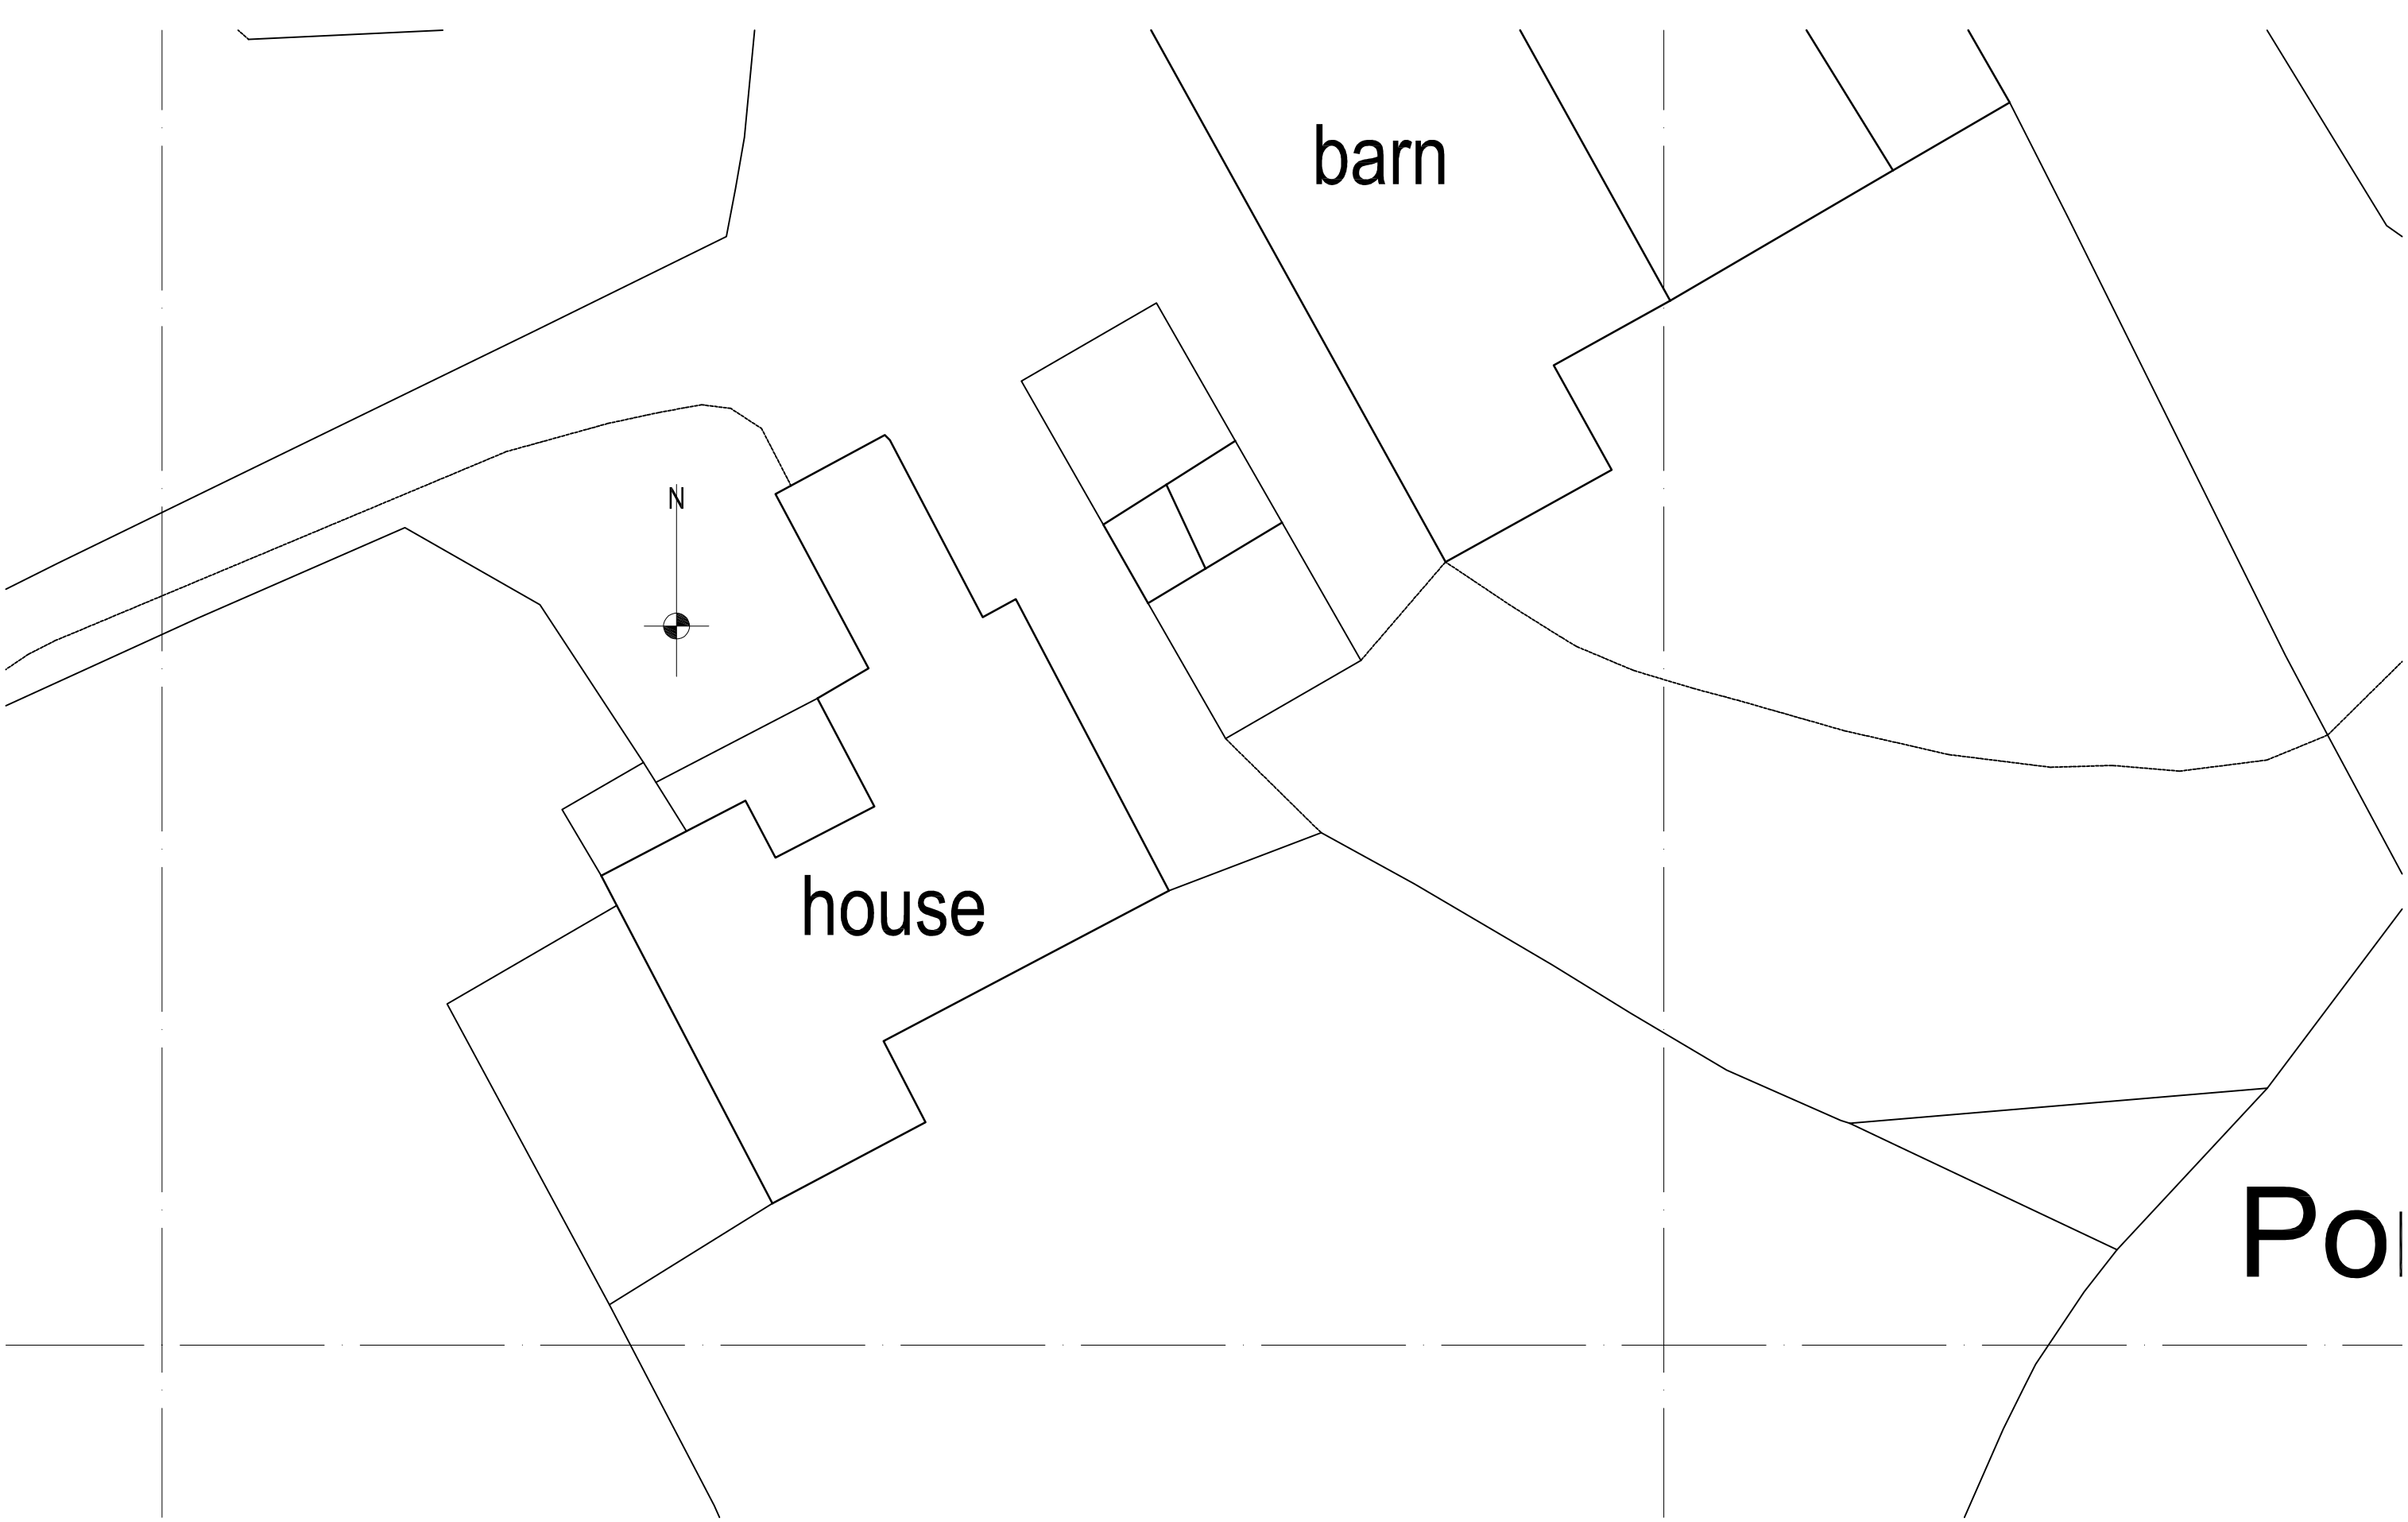

0 5 10m

Revisions

. . .

job	Hall House, Rushton Spencer Internal Alterations
title	Site Block Plan
date 08.12.16	scale 1/200 @ A3
dwg. no. AL-12	rev. .

Ian Ankers architecture
Building and Design Consultants
Ryecroft Farm, Rushton Spencer, Macclesfield, SK11 0RP
t 01260 546944
e ian@ianankers.co.uk
w www.ianankers.co.uk