

DATUM 195.00m

FRONT ELEVATION

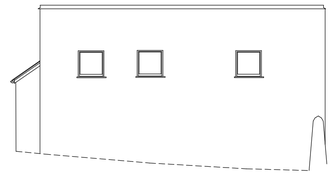

DATUM 195.00m

SIDE ELEVATION

DATUM 195.00m

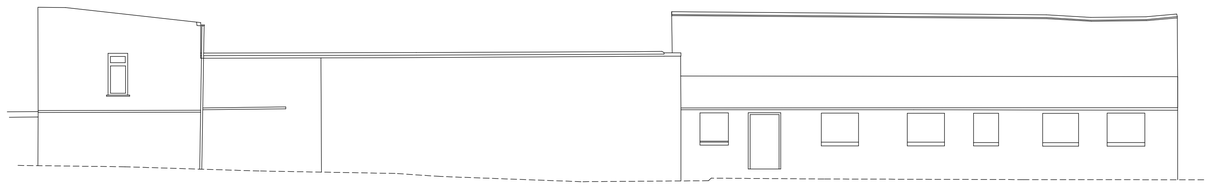

DATUM 195.00m

REAR ELEVATION

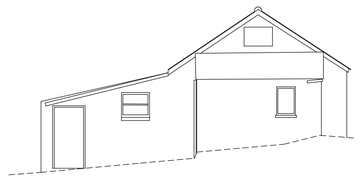

DATUM 195.00m

SIDE ELEVATION

DATUM 195.00m

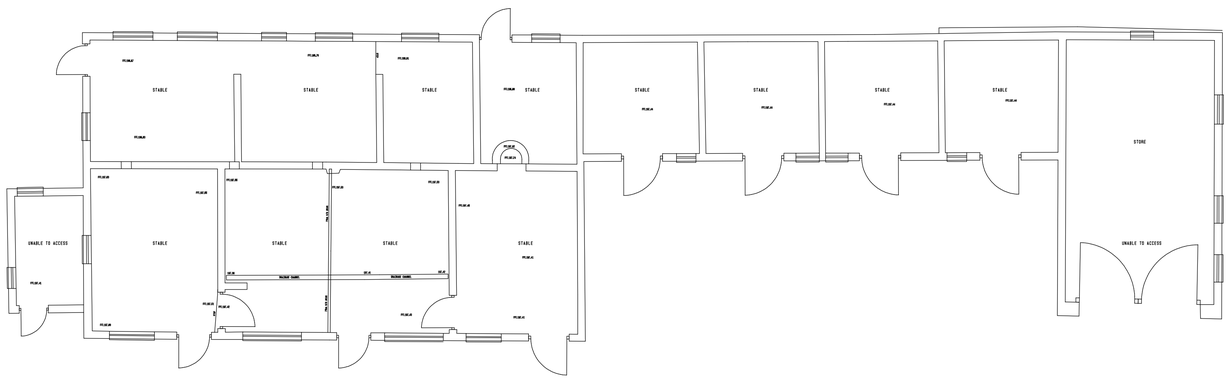

FLOOR PLAN Scale 1:50



scale bar @ 1:100

JCM Group Holdings (UK) Ltd

PROPOSED REDEVELOPMENT OF STABLE COMPLEX INTO 2 DWELLINGS, MILL LANE, WETLEY ROCKS STAFFS

EXISTING CONDITIONS PLAN AND ELEVATIONS

Date	Sheet	Scale
JUNE 2016	A1	1:100
Drg No.	Rev.	Drawn
2016-2162-01	-	RG

A -

SAMMONS Architectural LIMITED

Chartered Institute of Architectural Technologists Registered Practice

10 Cawdry Buildings, Fountain Street, Leek. ST13 6JP
Telephone: 01538 386002
E-mail: info@sammonsltd.co.uk
Web: www.sammonsltd.co.uk

This drawing is copyright. Do not scale.
All dimensions must be checked prior to commencement.