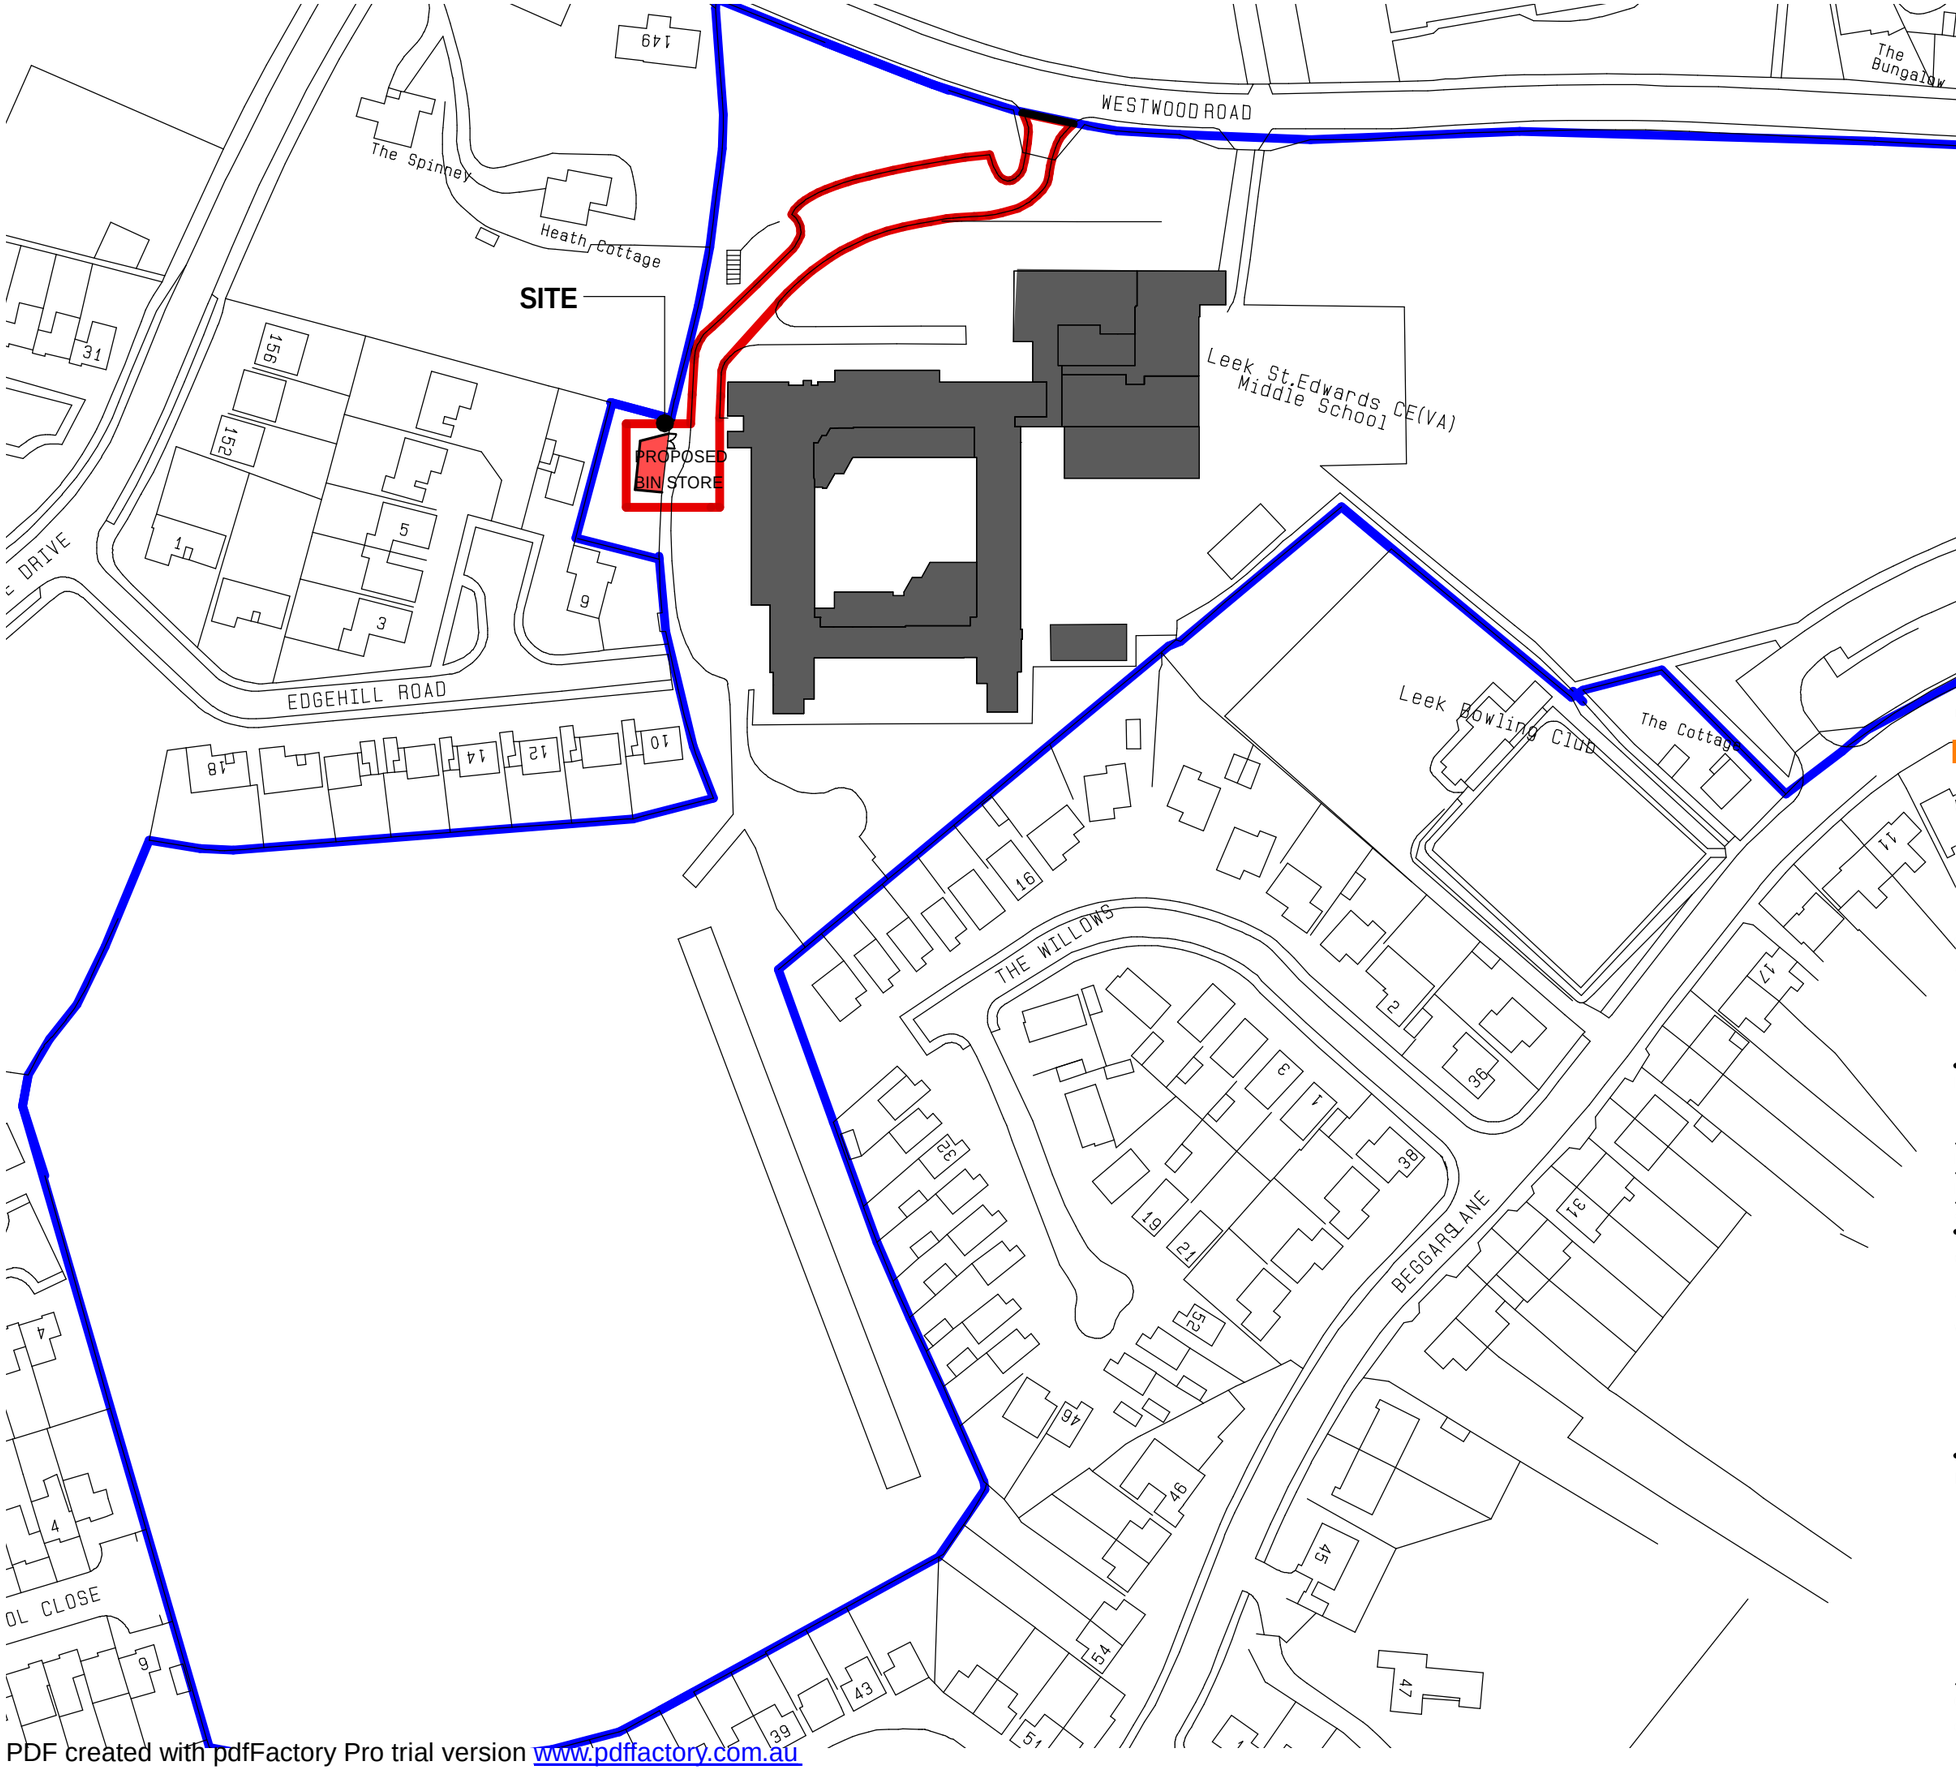


Revision : Date : Details :

wood | goldstraw | yorath

ARCHITECTS QUANTITY SURVEYORS PLANNING SUPERVISORS

Churchill House, Regent Road, Stoke on Trent, ST1 3RH.

Tel:01782 208000 Fax:01782 208712

E-Mail : info@woodgoldstraw.co.uk

Drawing no.	Scale.
3118-18-02	1:1250
Drawn. N.STUBBS	Revision.
Date. JAN 10	
Sheet Size. A3 SIZE	

Client.

ST EDWARDS C.E SCHOOL

WEST WOOD ROAD

LEEK

Project.

PROPOSED BIN STORE

LOCATION PLAN

Copyright. Wood Goldstraw & Yorath.

Contractors are to check all dimensions on site and refer any discrepancies to the Architects immediately.

PDF created with pdfFactory Pro trial version www.pdffactory.com.au