Copyright of this drawing is vested in the Architect and it must not be copied or reproduced without consent. Figured dimensions only are to be taken from this drawing. All contractors must visit the site and be responsible for taking and checking all dimensions relative to their work. Hewitt&Carr Architects Ltd are to be advised of any variation between drawings and site conditions.
DO NOT SCALE OFF THIS DRAWING.....IF IN DOUBT ASK

Rev.	Drawn	Comments	Date

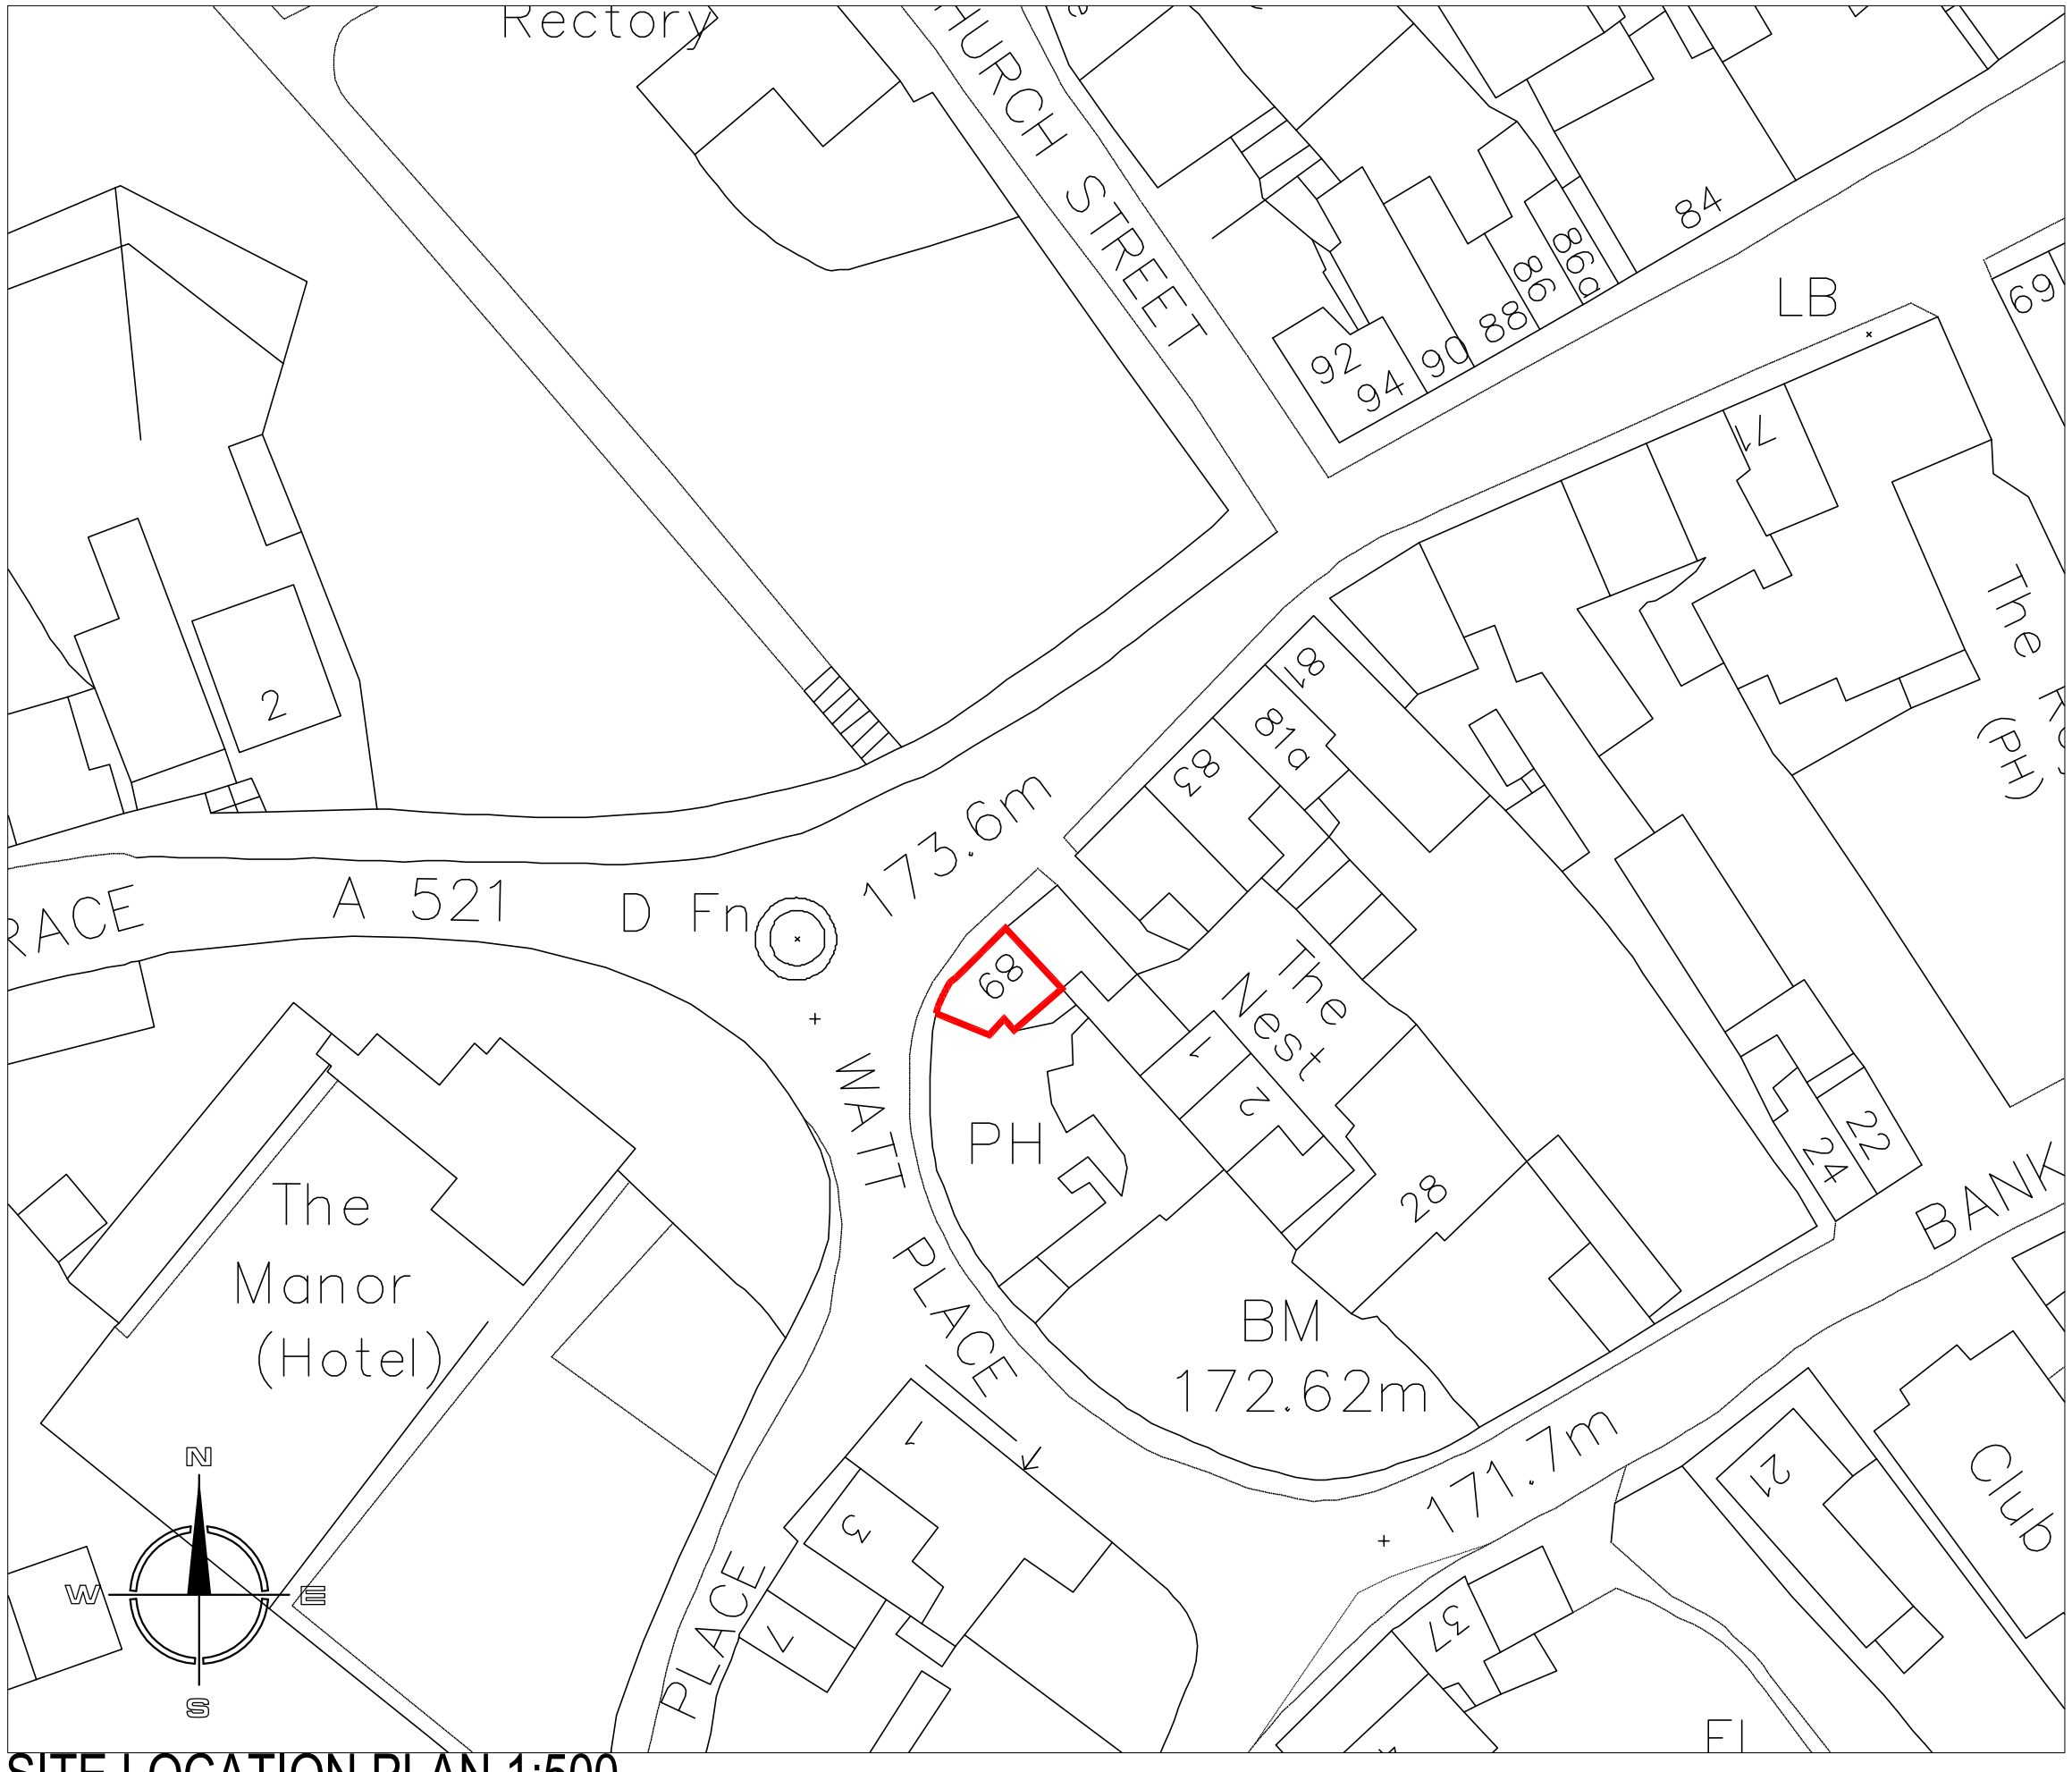

SITE LOCATION PLAN 1:500

Hewitt&Carr Architects
A: 2-4 Cross Street I Cheadle I Staffordshire I ST10 1NP
T: 01538 756888
E: enquiries@hcarchitects.co.uk
W: www.hcarchitects.co.uk

Client
Mr Kevin Heath

Project
Proposed change of use from 'A1' Shop to 'Sui Generis' Tattoo Parlour

Title
Site plan

SURVEY

Status
Survey

Date Dec 2016 Drawn JOS

Scale @A3 1:500 Checked

Project No 00599 Drawing No. AL(0)02 Rev

File Ref: C:\