TITLE NUMBER

SF515586


STAFFORDSHIRE : STAFFORDSHIRE MOORLANDS

N

ORDNANCE SURVEY MAP REFERENCE: SJ9548NW

SCALE: 1:2500

©CROWN COPYRIGHT. Produced by HMLR. Further reproduction in whole or in part is prohibited without the prior written permission of Ordnance Survey. Licence Number GD272728.

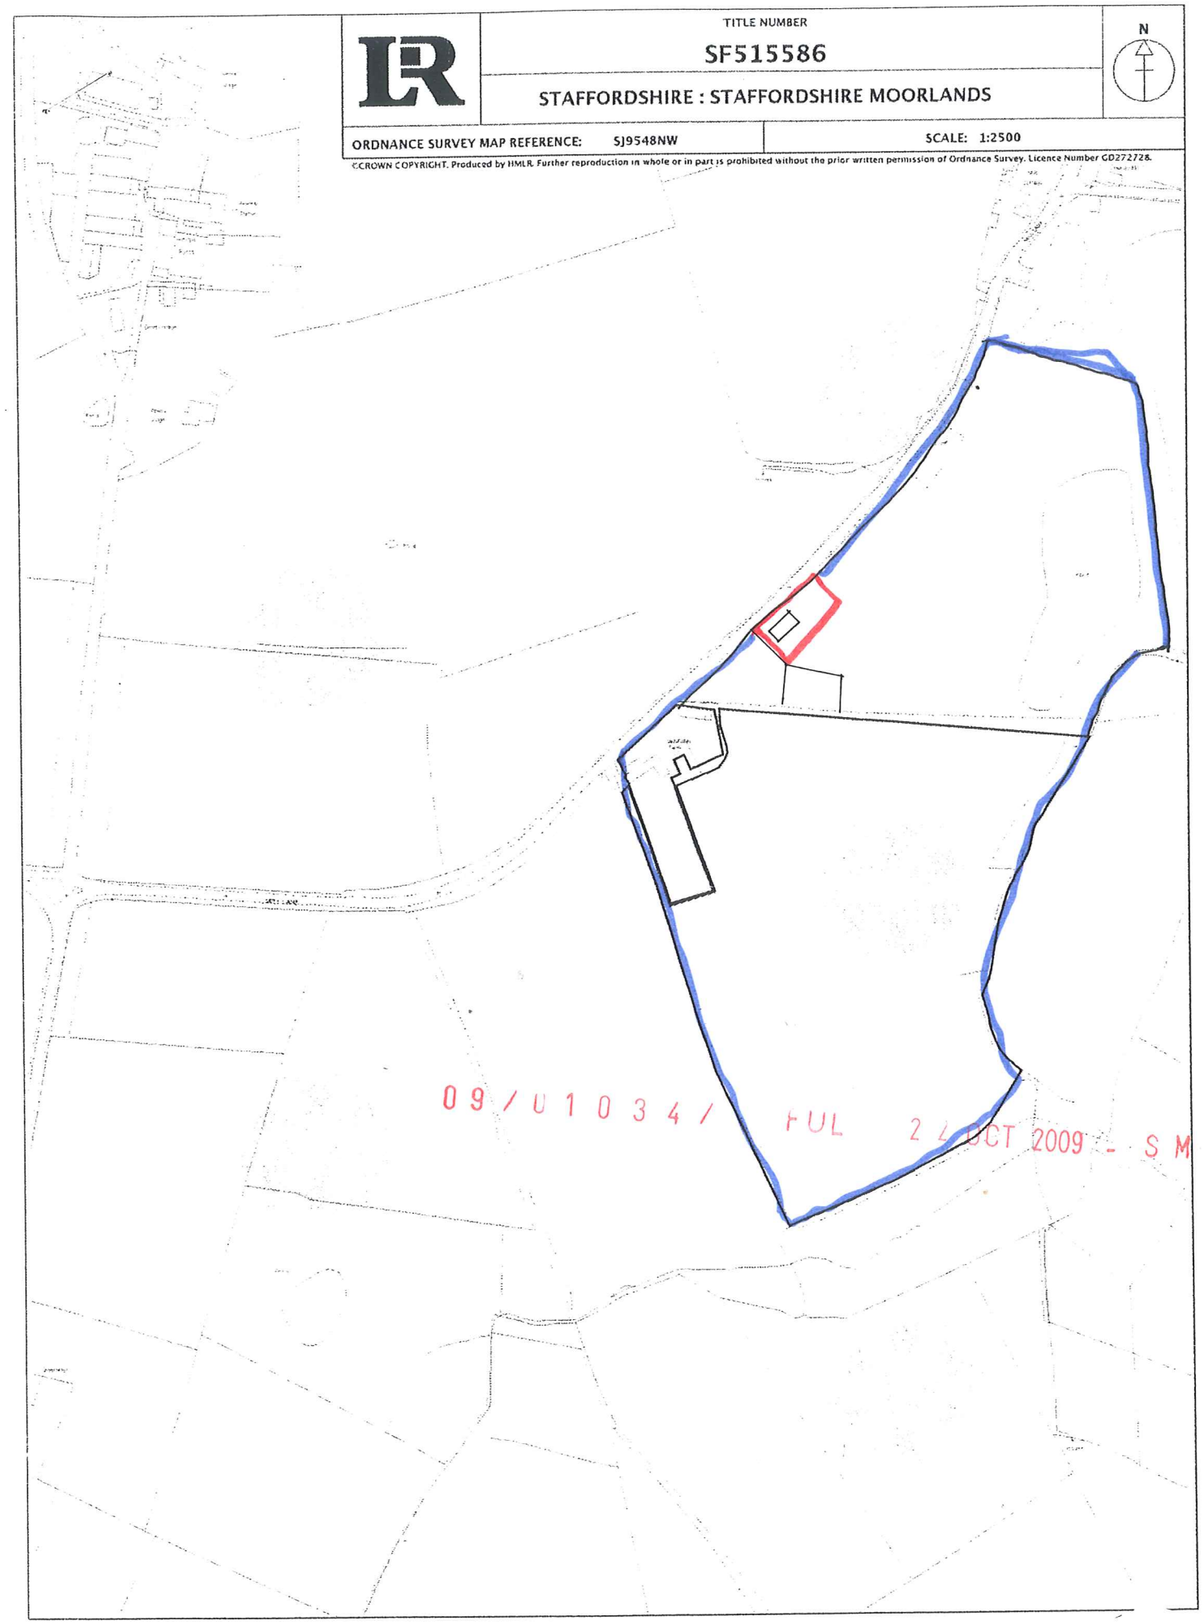


Location only.

This Official Copy is incomplete without the preceding notes page.

Survey®

NORTH.

# OS Sitemap

SCALE 1:500.

395400m

395500m

395556m

349124m

349100m

219.3m

Existing Gates

Proposed Building.

09/01034/FUL


22 OCT 2009 - S M

MILL LANE

Ladyfields

Ordnance Survey®

OS Sitemap®

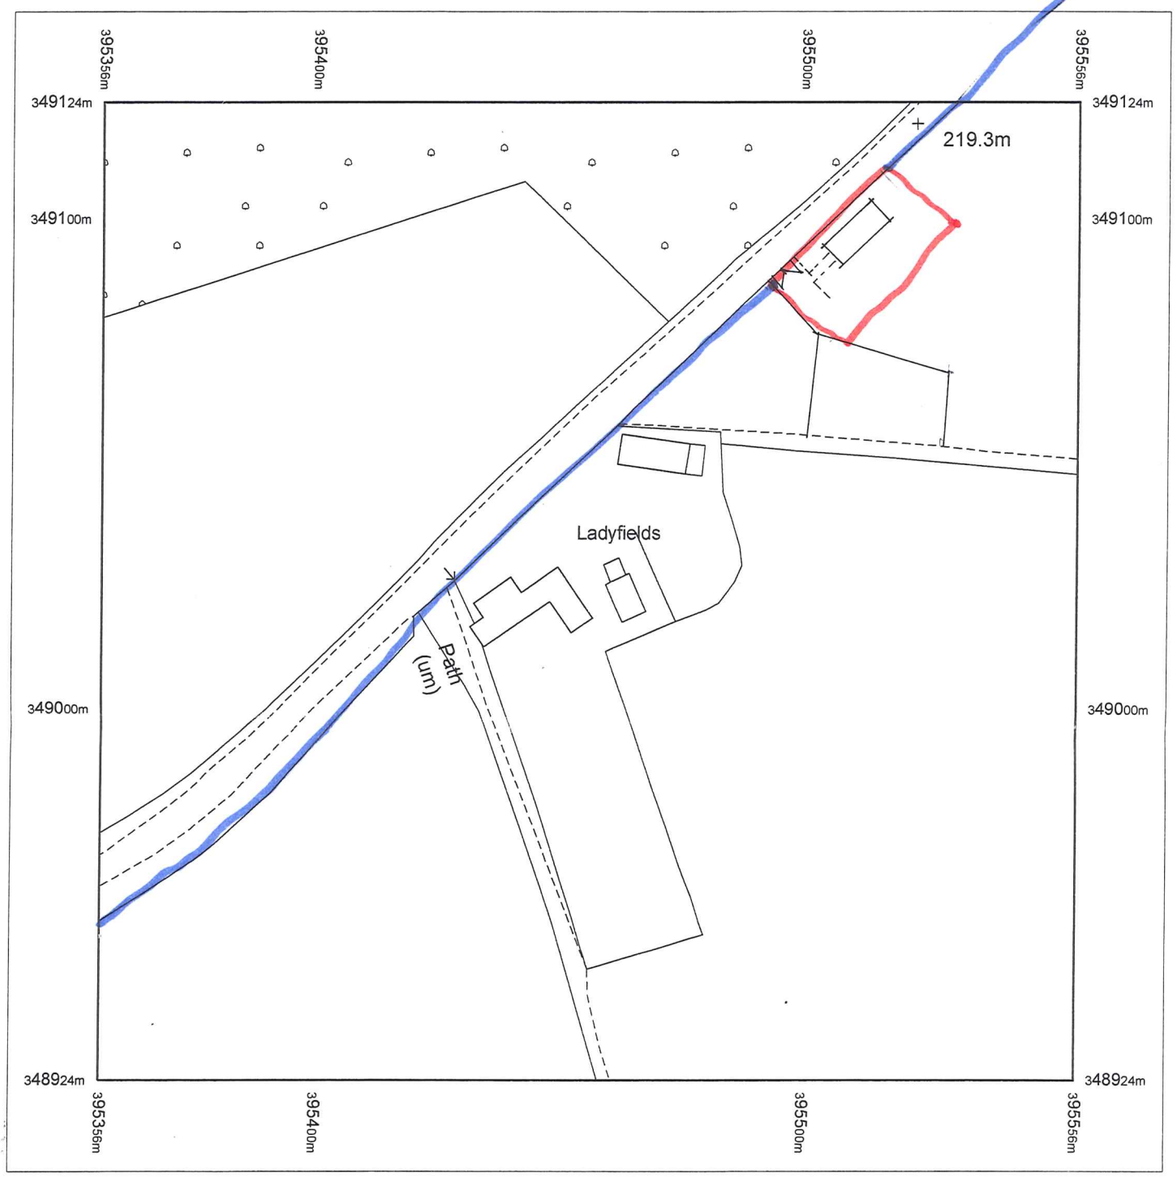


Produced 19.09.2008 from the Ordnance Survey National Geographic Database and incorporating surveyed revision available at this date. © Crown Copyright 2008.

Reproduction in whole or part is prohibited without the prior permission of Ordnance Survey.

Ordnance Survey, the OS Symbol and OS Sitemap are registered trademarks of Ordnance Survey, the national mapping agency of Great Britain.

The representation of a road, track or path is no evidence of a right of way.

The representation of features as lines is no evidence of a property boundary.

Part or all of this OS Sitemap is enlarged from mapping produced at one or more of the following scales: 1:1250, 1:2500, 1:10000.

Metres
0 20 40

Scale 1:1250

Supplied by: **Map Kiosk**
Serial number: 00189400
Centre coordinates: 395455.5 349024.25

Further information can be found on the OS Sitemap Information leaflet or the Ordnance Survey web site: www.ordnancesurvey.co.uk

**Ladyfields Farm**

09/0103/FUL

22 OCT 2009 - SM