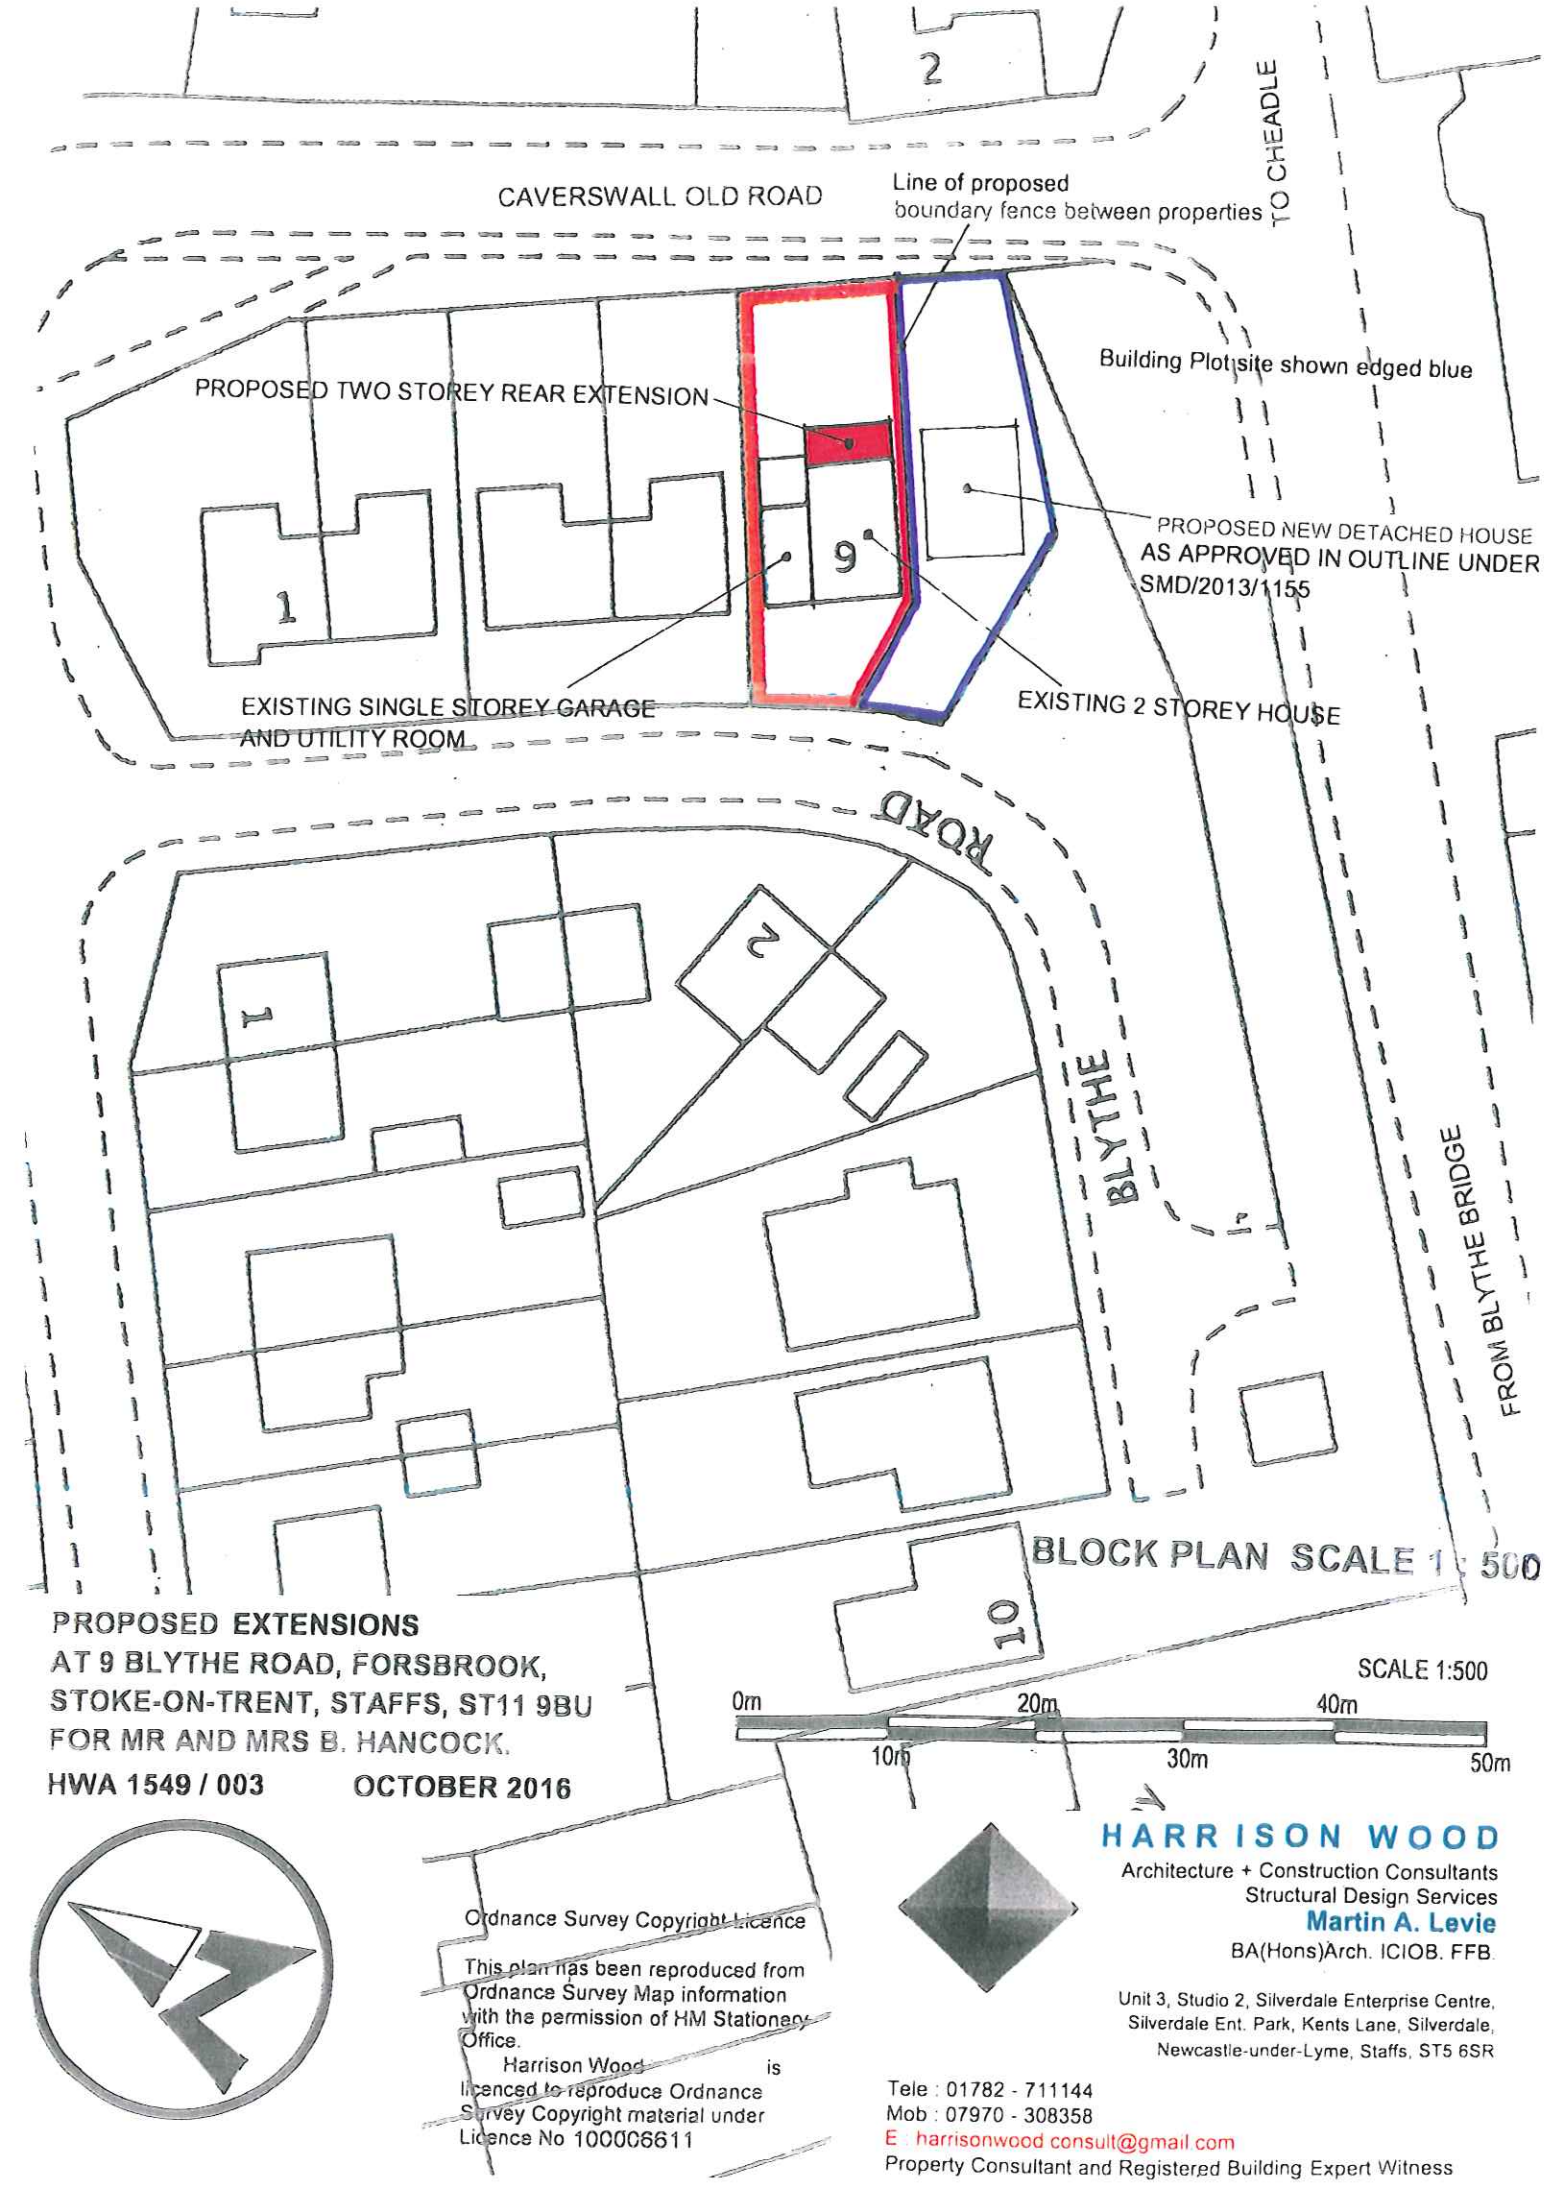

PROPOSED EXTENSIONS
AT 9 BLYTHE ROAD, FORSBROOK,
STOKE-ON-TRENT, STAFFS, ST11 9BU
FOR MR AND MRS B. HANCOCK.

HWA 1549 / 003 **OCTOBER 2016**

Ordnance Survey Copyright Licence

This plan has been reproduced from Ordnance Survey Map information with the permission of HM Stationery Office.

Harrison Wood is licenced to reproduce Ordnance Survey Copyright material under Licence No 100006611

HARRISON WOOD
Architecture + Construction Consultants
Structural Design Services
Martin A. Levie
BA(Hons)Arch. ICIOB. FFB.

Unit 3, Studio 2, Silverdale Enterprise Centre,
Silverdale Ent. Park, Kents Lane, Silverdale,
Newcastle-under-Lyme, Staffs, ST5 6SR

Tele : 01782 - 711144
Mob : 07970 - 308358
E : harrisonwood consult@gmail.com
Property Consultant and Registered Building Expert Witness