Do not Scale; it is essential that this drawing is read in conjunction
with the specification and that all works are included for.

The Contractor must visit site, so as to satisfy himself as to the local conditions, access, etc. and to include for these in his costs for the works.

The Contractor is responsible for the verification of all dimensions, levels etc., on site.

Notes

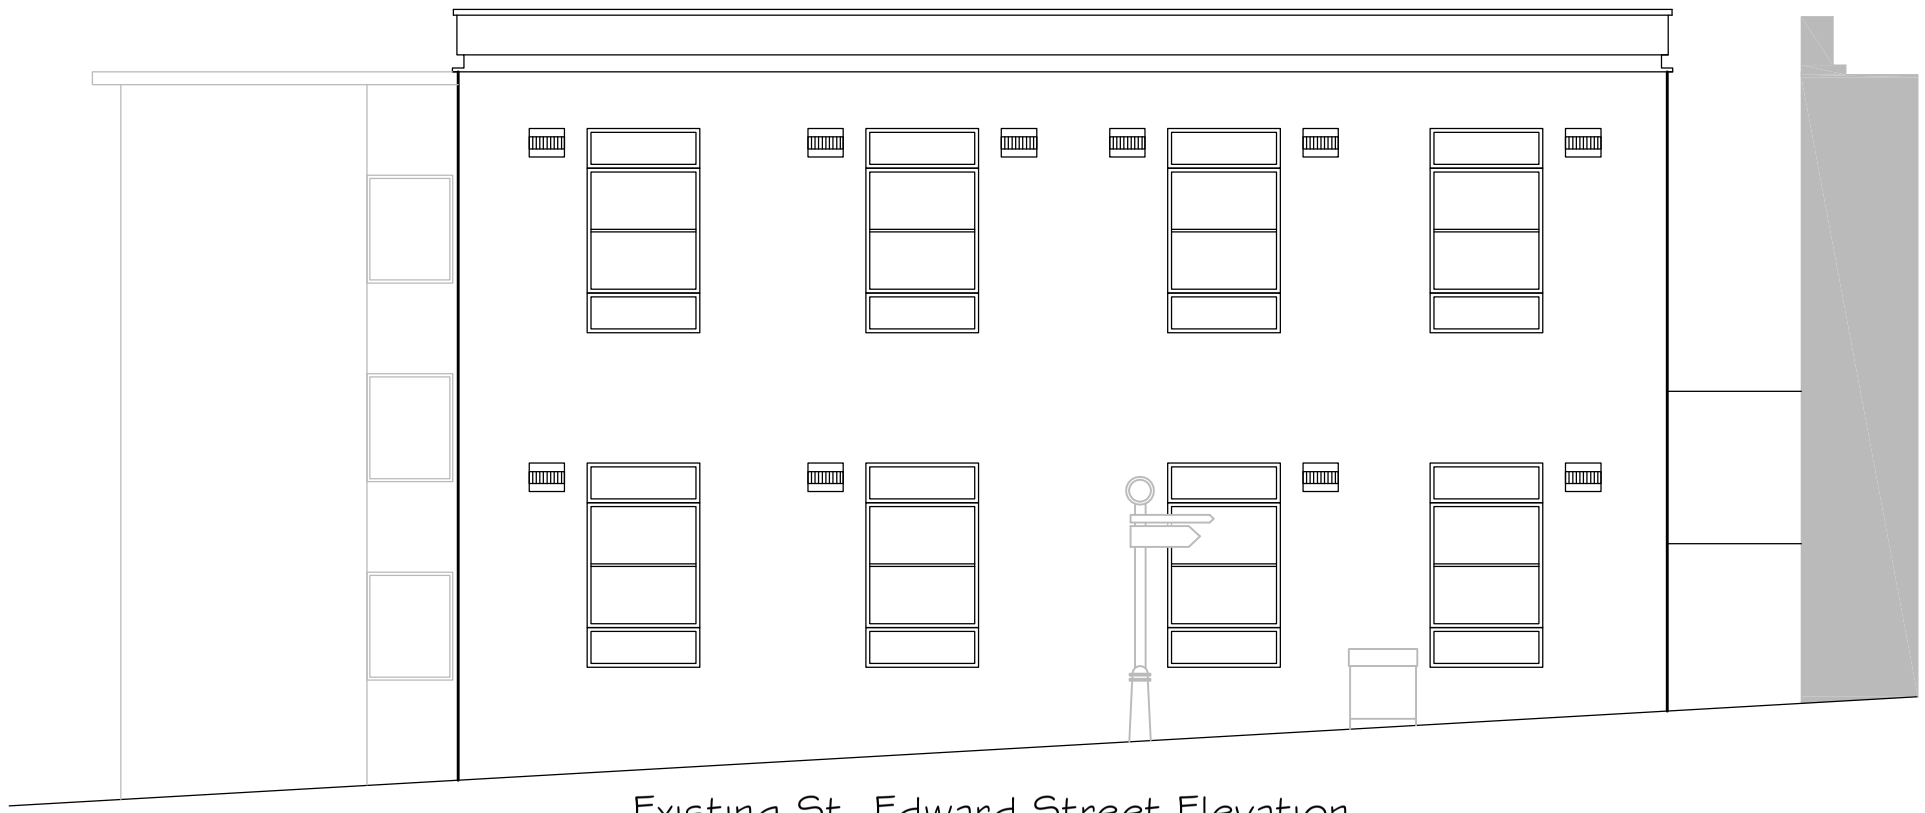

Existing St. Edward Street Elevation

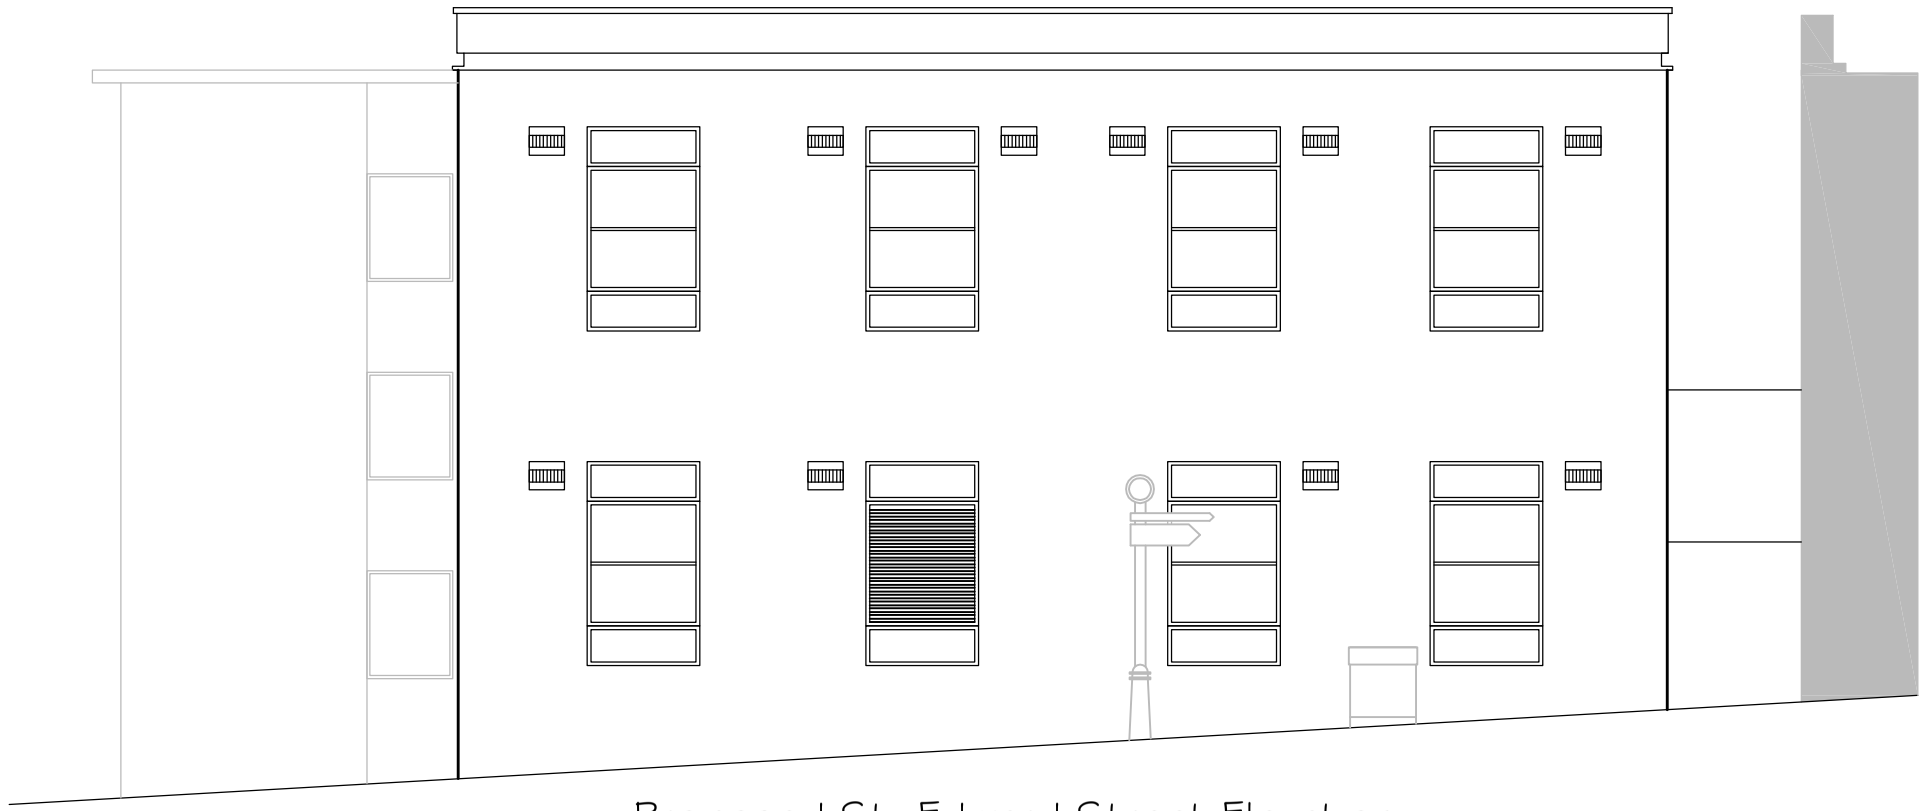

Proposed St. Edward Street Elevation

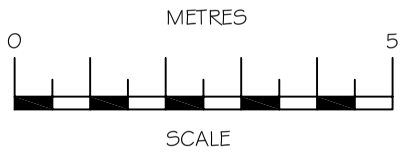

Rev	Notes	dd/mm/yy

Drawing Status PLANNING

Client BT/MJQ

Project title Leek Telephone Exchange
Cooling & Ventilation Upgrade

Drawing title St. Edward Street Elevation
Proposed New Louvre

Date: 12/16 | Scale: 1:100 @ A3

Drawn by: JM | Job Nr.: 212/2202

Drawing Nr.: 212/2202/49/01

McGrath Associates
Station House
30 Station Road
Liverpool
L31 3DB
0151 520 3333
enquiries@mcgrathassociates.co.uk
Chartered Surveyors Project Management www.mcgrathassociates.co.uk