

Rear Elevation

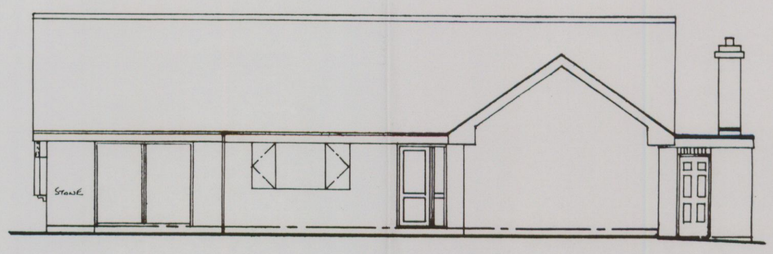

Side Elevation

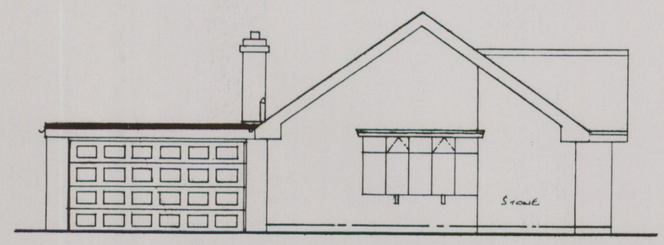

Front Elevation

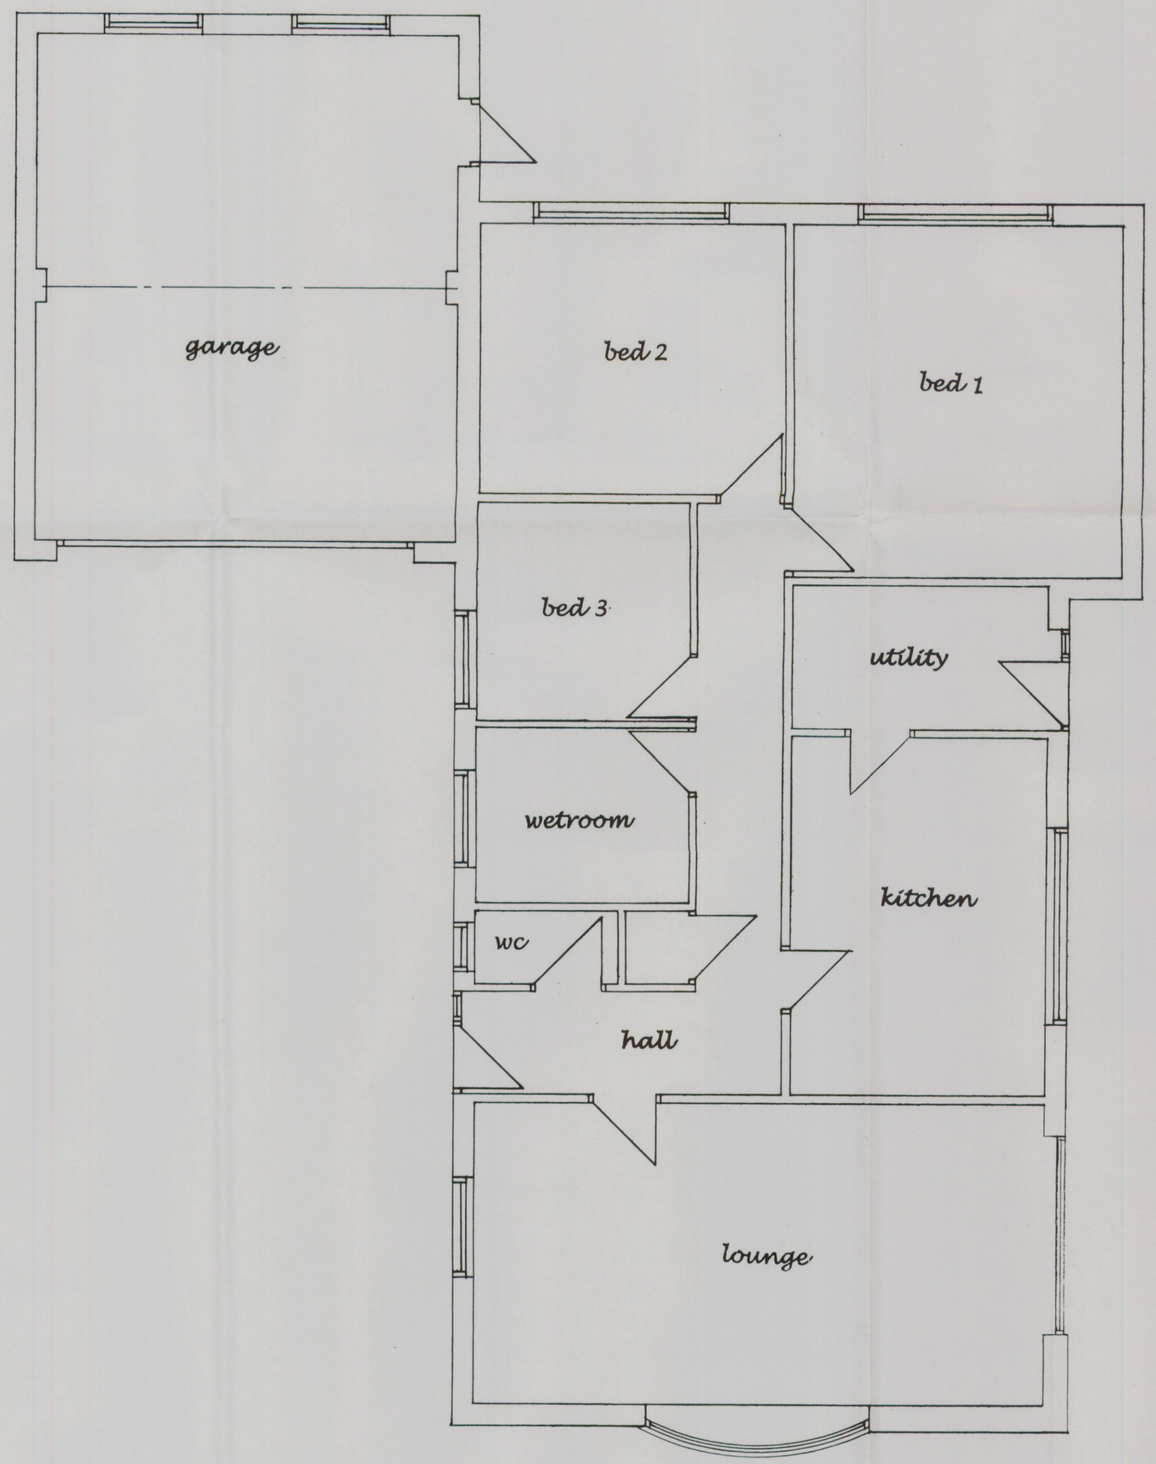

Ground Floor Plan

Existing Floor Plan And Elevations At No 1 Nathan Close, Caverswall, Staffs Moorlands For Mrs. B. Ruscoe.

Drg No 100/61/2

Date :- December 7th 2016.

Scale :- Floor Plan 1:50, Elevations 1:100.