Street wise™

Map data

BLOCK/SITE PLAN
AREA 90m x 90m
SCALE 1:500 on A4
CENTRE COORDINATES: 396081, 349244

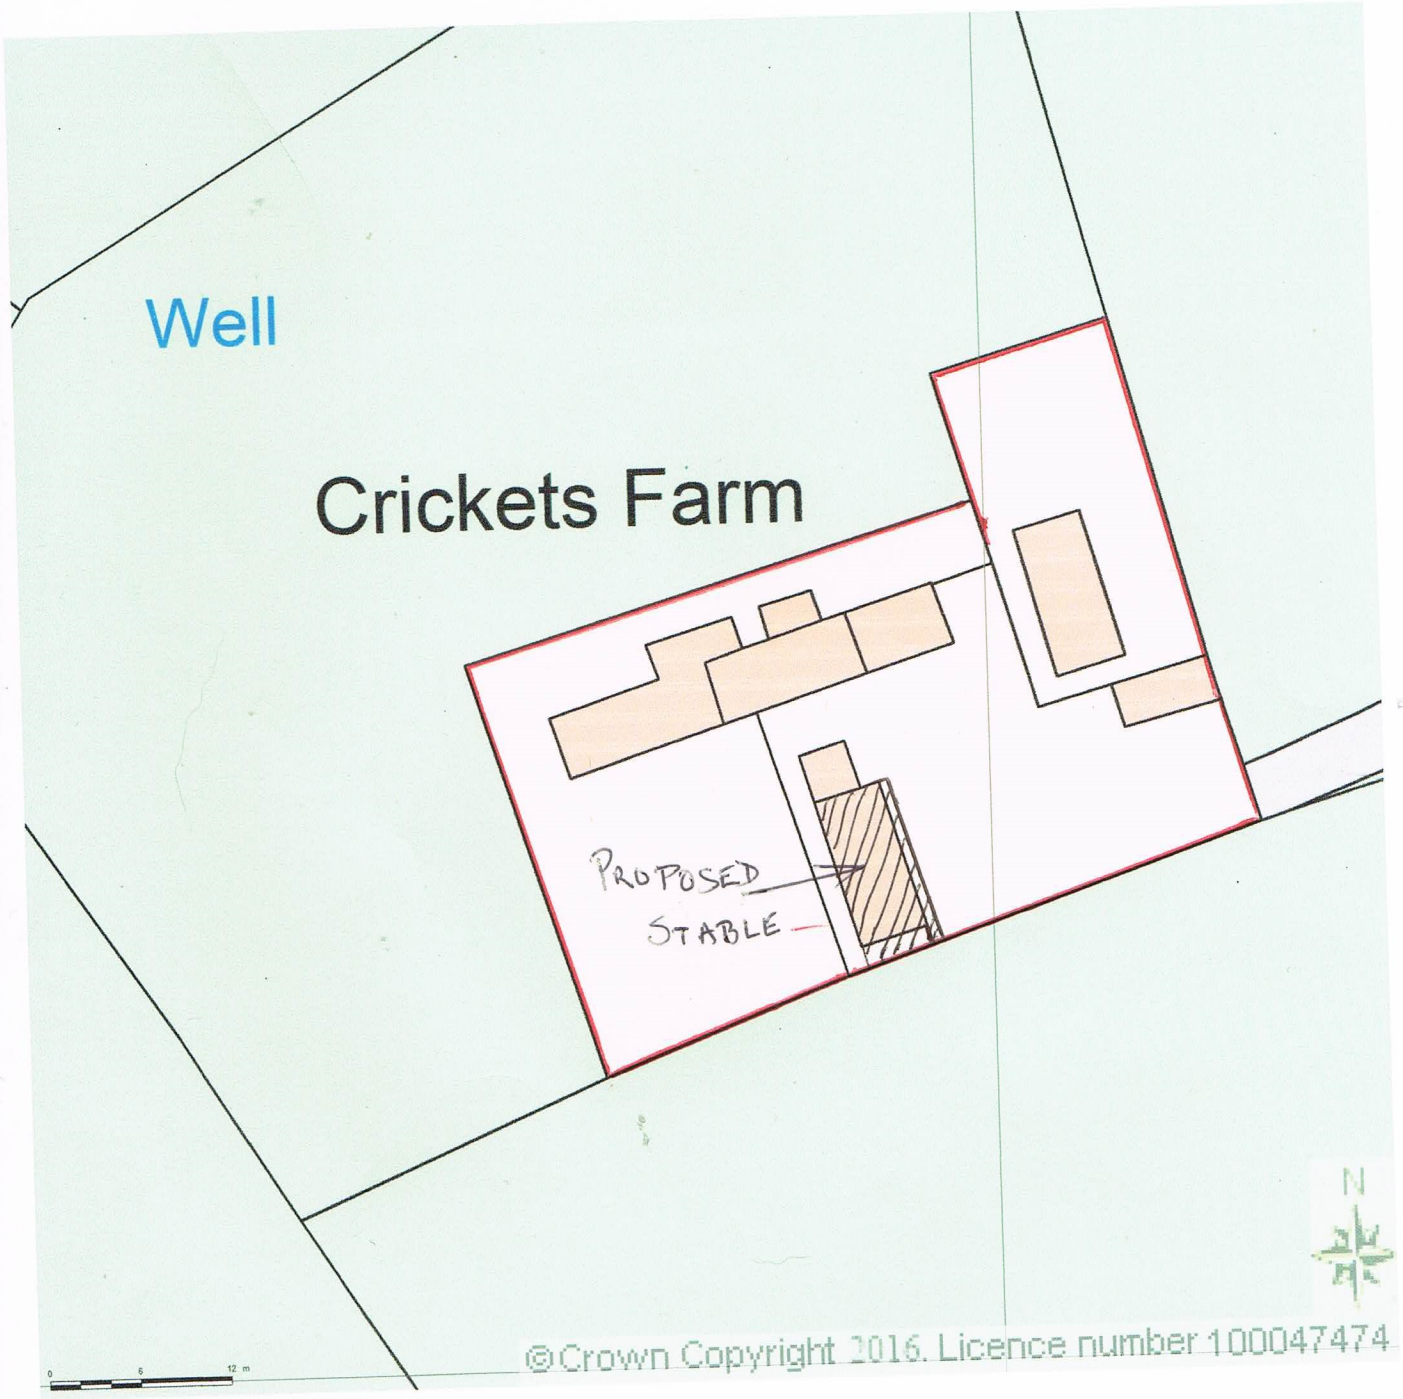

Supplied by Streetwise Maps Ltd
www.streetwise.net
Licence No: 100047474
06/10/2016 08:48:34