

EXISTING FRONT ELEVATION

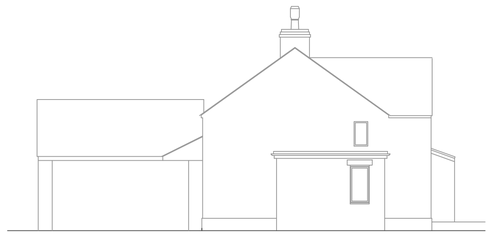

EXISTING SIDE ELEVATION



EXISTING SIDE ELEVATION

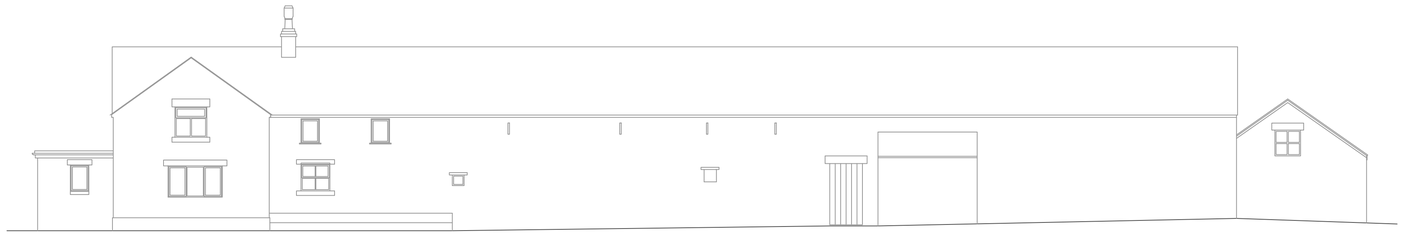

EXISTING REAR ELEVATION

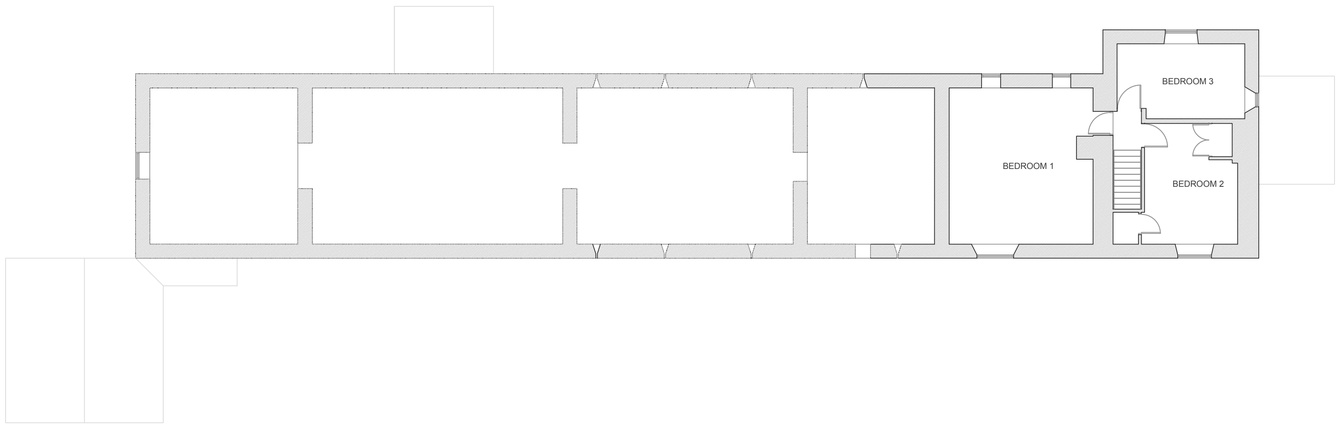

EXISTING FIRST FLOOR PLAN

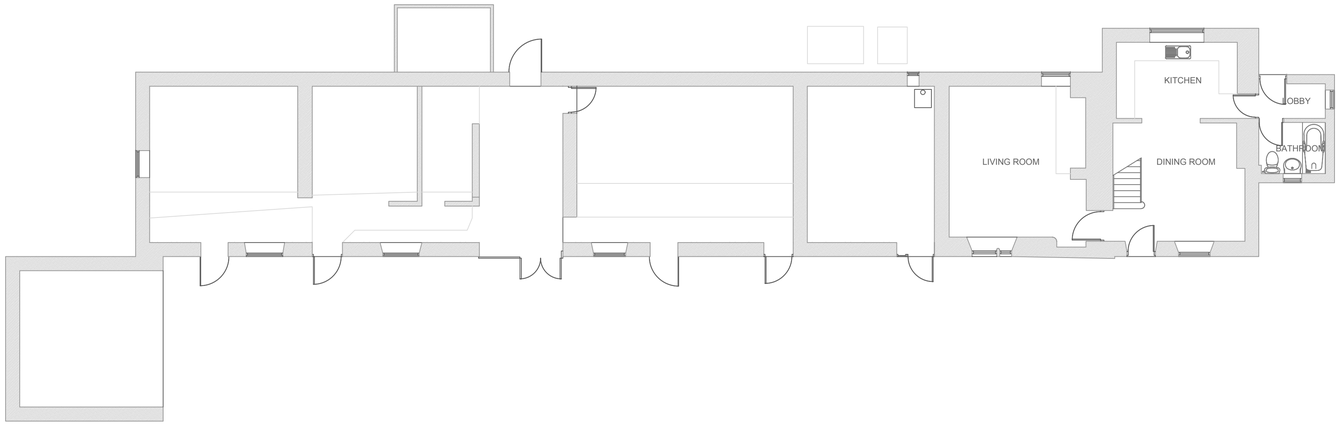

EXISTING GROUND FLOOR PLAN

0M 1M 2M 3M 4M 5M

Rev	Date	By	Detail

Drawing status: PLANNING

Client:
MR & MRS M. DEAVILLE

Project/Location:
PROPOSED EXTENSION AND ALTERATIONS TO EXISTING BARN
PELHAM FARM,
BOTTOMHOUSE,
LEEK,
STAFFORDSHIRE

SMYTHEMAN ARCHITECTURAL
12 High Street
Tean,Stoke-on-Trent
ST10 4DZ
United Kingdom
T +44 (0)1538 722097
F +44 (0)1538 722185
mail@smytheman.co.uk
www.smytheman.co.uk

Drawing title:
PLANS AND ELEVATIONS AS EXISTING

Scale(s)	Date	Drawn	Checked
1:100 @A1	Dec '16	TM	–

Drawing number: 3020–01

Revision: