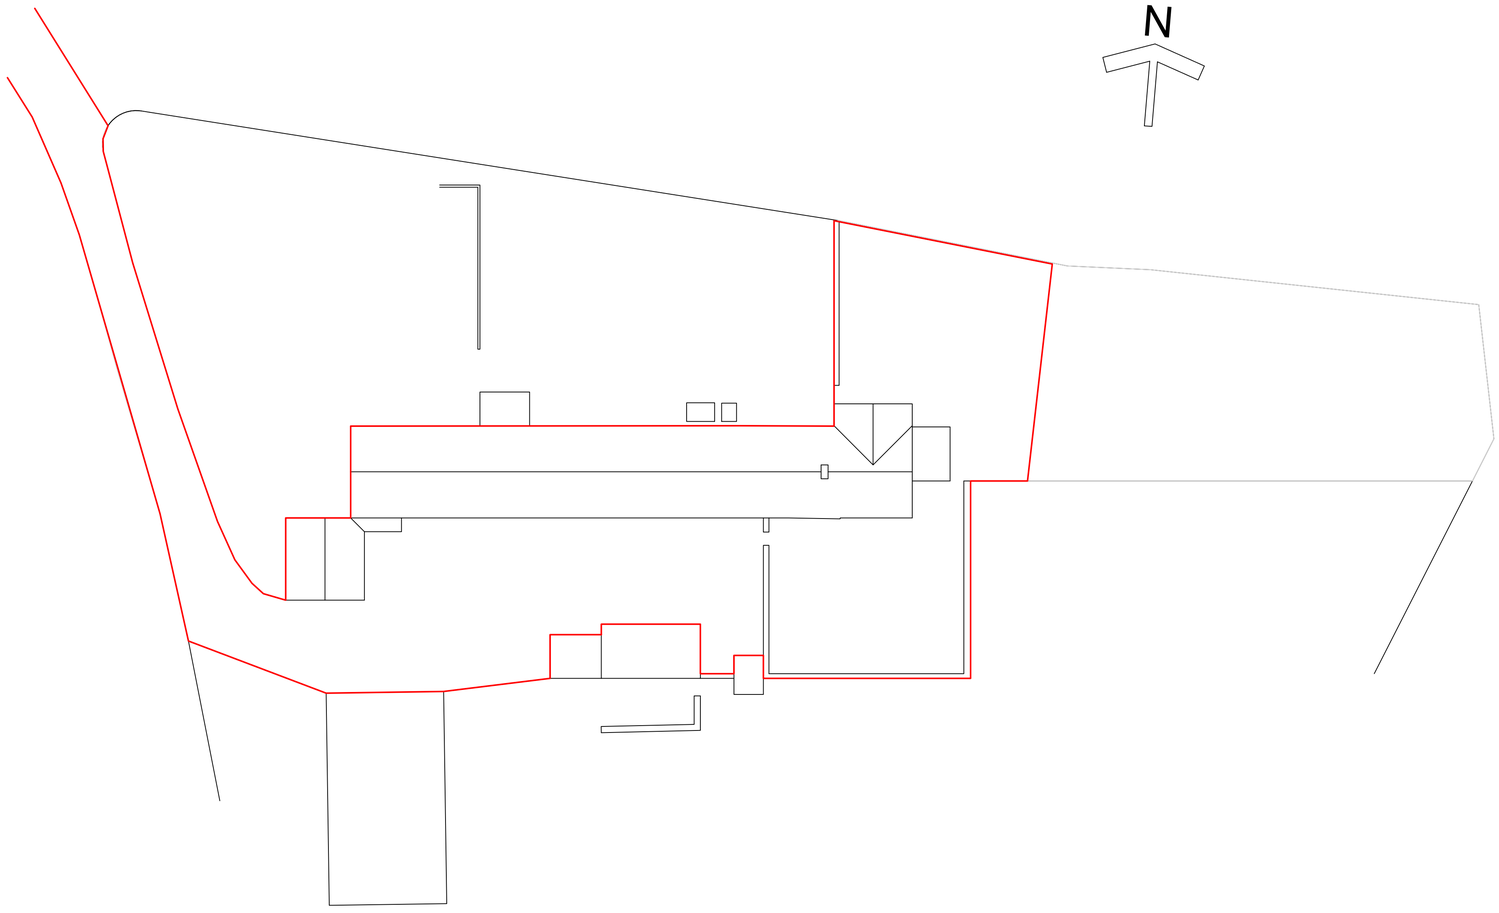

0M 1M 2M 3M 4M 5M 10M

SITE PLAN AS EXISTING

Rev Date By Detail

Drawing status: PLANNING

Client: MR & MRS M. DEAVILLE

Project/Location: PROPOSED EXTENSION AND ALTERATIONS TO EXISTING BARN
PELHAM FARM,
BOTTOMHOUSE,
LEEK,
STAFFORDSHIRE

SMYTHEMAN ARCHITECTURAL
12 High Street
Tean,Stoke-on-Trent
ST10 4DZ
United Kingdom
T +44 (0)1538 722097
F +44 (0)1538 722185
mail@smytheman.co.uk
www.smytheman.co.uk

Drawing title: SITE PLAN AS EXISTING

Scale(s)	Date	Drawn	Checked
1:100 @A1	Dec '16	TM	–

Drawing number: 3020–02

Revision: