

PROPOSED FRONT ELEVATION



PROPOSED SIDE ELEVATION

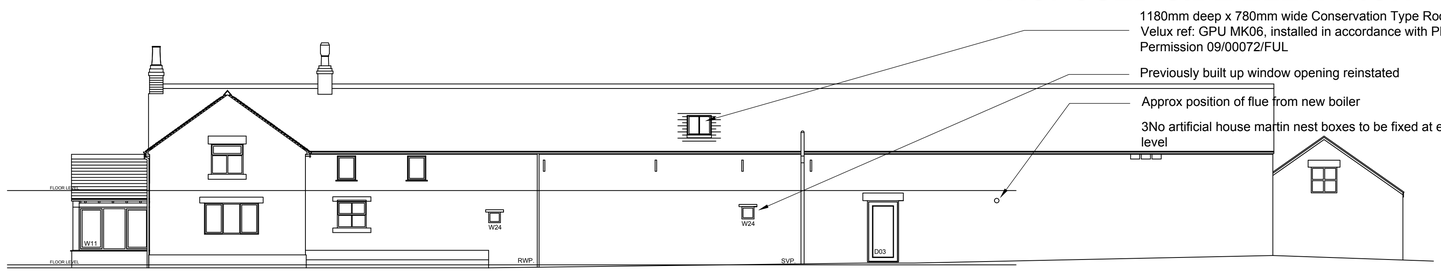

PROPOSED REAR ELEVATION

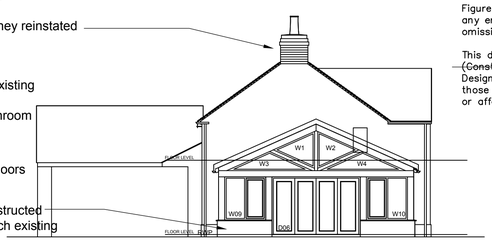

PROPOSED SIDE ELEVATION

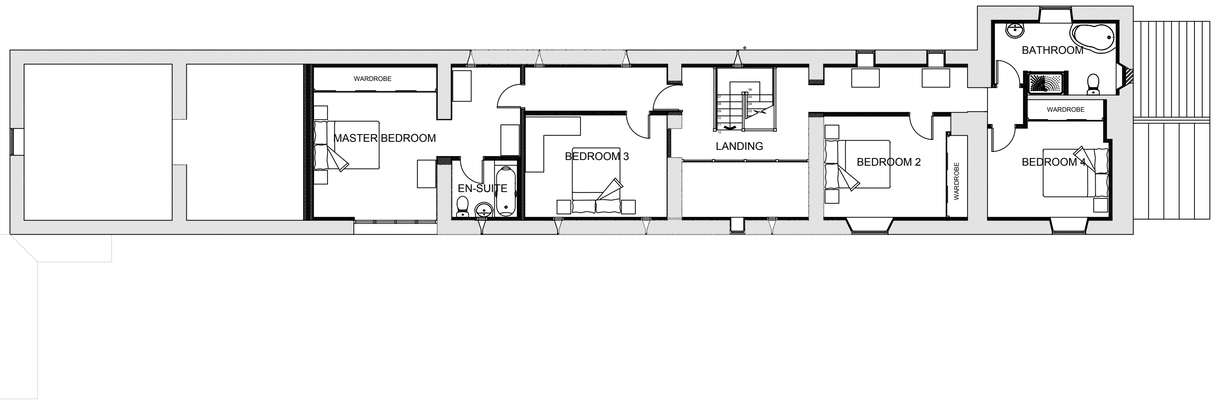

PROPOSED FIRST FLOOR PLAN

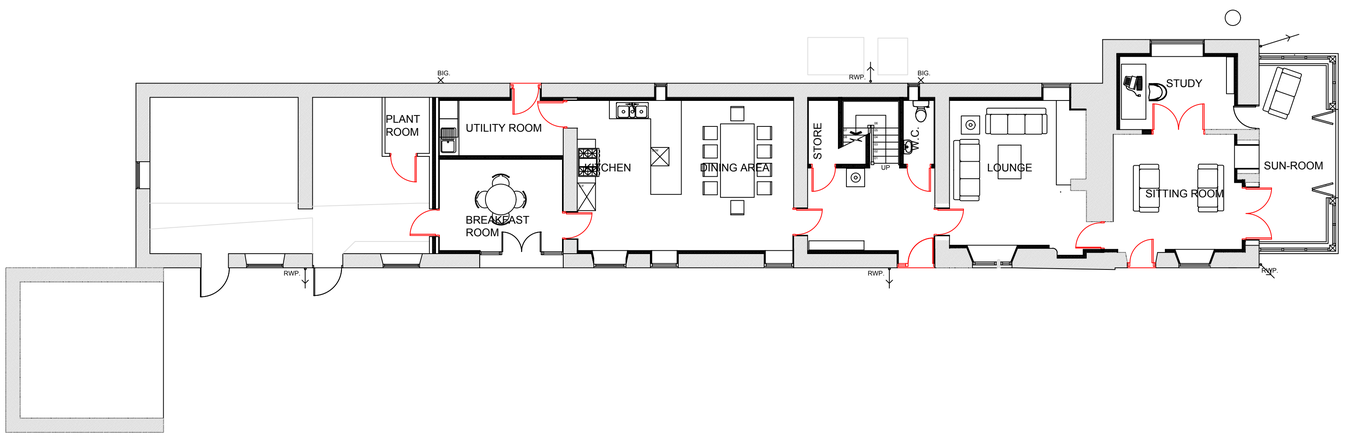

PROPOSED GROUND FLOOR PLAN

0M 1M 2M 3M 4M 5M

All heights, sizes and dimensions should be checked on site by the contractor before any work is put in hand.

Figured dimensions should be taken in preference to scaling and any errors or omissions reported to the architect at once

This drawing has been prepared in accordance with the CDM (Construction Design and Management) and all foreseeable design risks to those involved or affected by construction have been avoided wherever possible

Rev	Date	By	Detail

Drawing status: PLANNING

Client: MR & MRS M. DEAVILLE

Project/Location: PROPOSED EXTENSION AND ALTERATIONS TO EXISTING BARN
PELHAM FARM,
BOTTOMHOUSE,
LEEK,
STAFFORDSHIRE

SMYTHEMAN ARCHITECTURAL
12 High Street
Tean, Stoke-on-Trent
ST10 4DZ
United Kingdom
T +44 (0)1538 722097
F +44 (0)1538 722185
mail@smytheman.co.uk
www.smytheman.co.uk

Drawing title: PLANS AND ELEVATIONS AS PROPOSED

Scale(s)	Date	Drawn	Checked
1:100 @A1	Dec '16	TM	

Drawing number: 3020-03

Revision: