All heights, sizes and dimensions should be checked on site by the contractor
before any work is put in hand.

Figured dimensions should be taken in preference to scaling and any errors or
omissions reported to the architect at once

This drawing has been prepared in accordance with the CDM (Construction
Design and Management) and all foreseeable design risks to those involved
or affected by construction have been avoided wherever possible

N

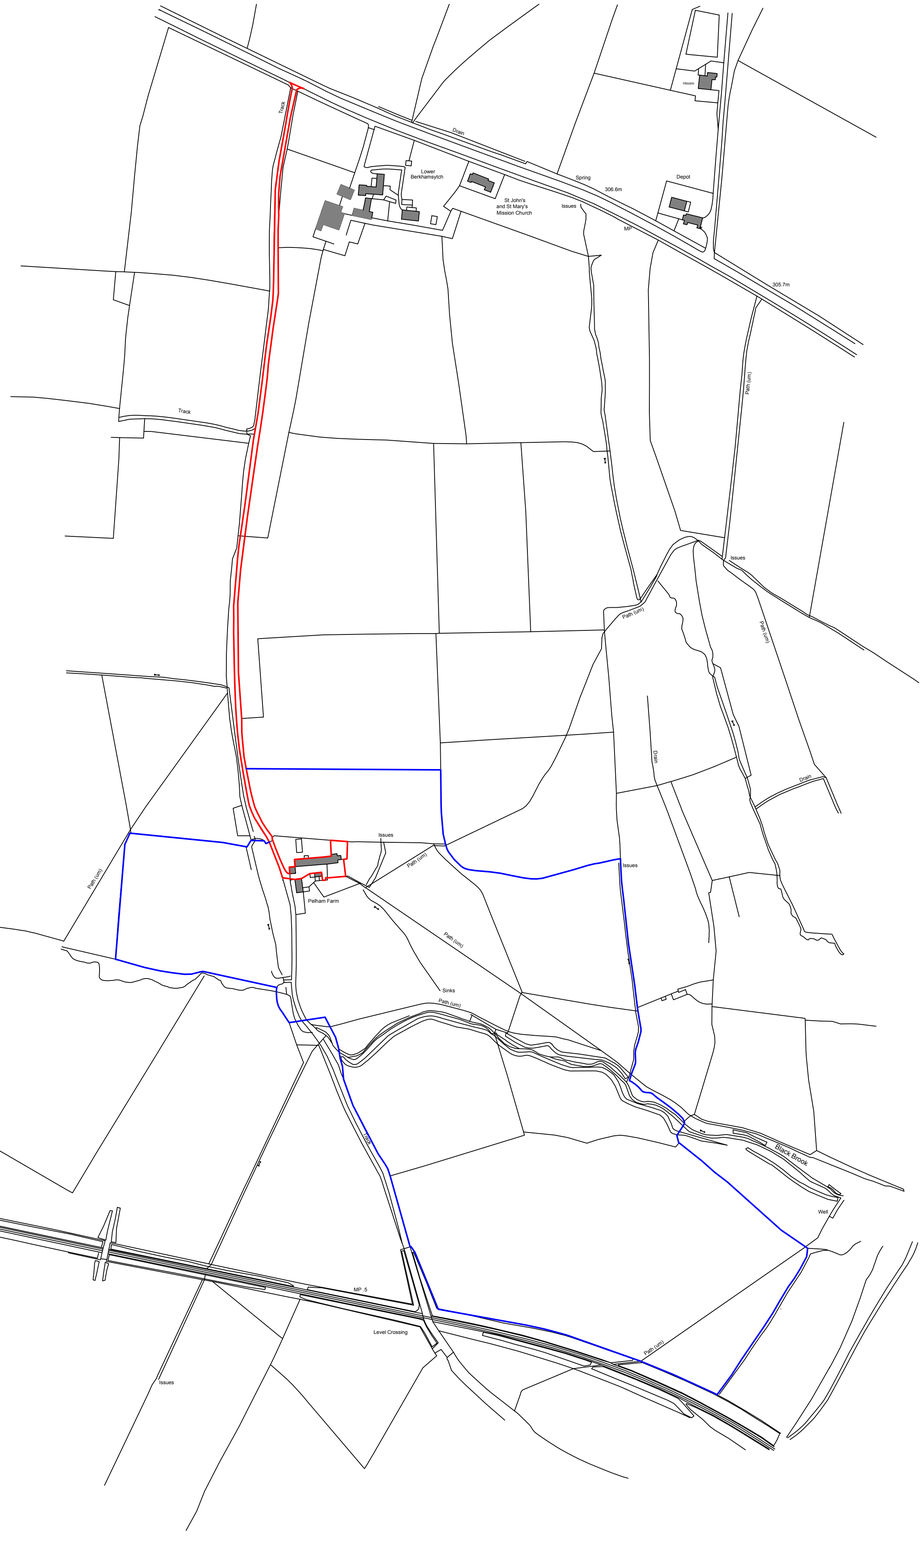

LOCATION PLAN

0M 50M 100M 150M 200M 250M

Rev	Date	By	Detail

Drawing status: PLANNING

Client
MR & MRS M. DEAVILLE

Project/Location
PROPOSED EXTENSION AND ALTERATIONS TO EXISTING BARN
PELHAM FARM,
BOTTOMHOUSE,
LEEK,
STAFFORDSHIRE

SMYTHEMAN ARCHITECTURAL
12 High Street
Tean,Stoke-on-Trent
ST10 4DZ
United Kingdom
T +44 (0)1538 722097
F +44 (0)1538 722185
mail@smytheman.co.uk
www.smytheman.co.uk

Drawing title
LOCATION PLAN

Scale(s)	Date	Drawn	Checked
1:100 @A1	Dec '16	TM	

Drawing number: 3020-04
Revision: