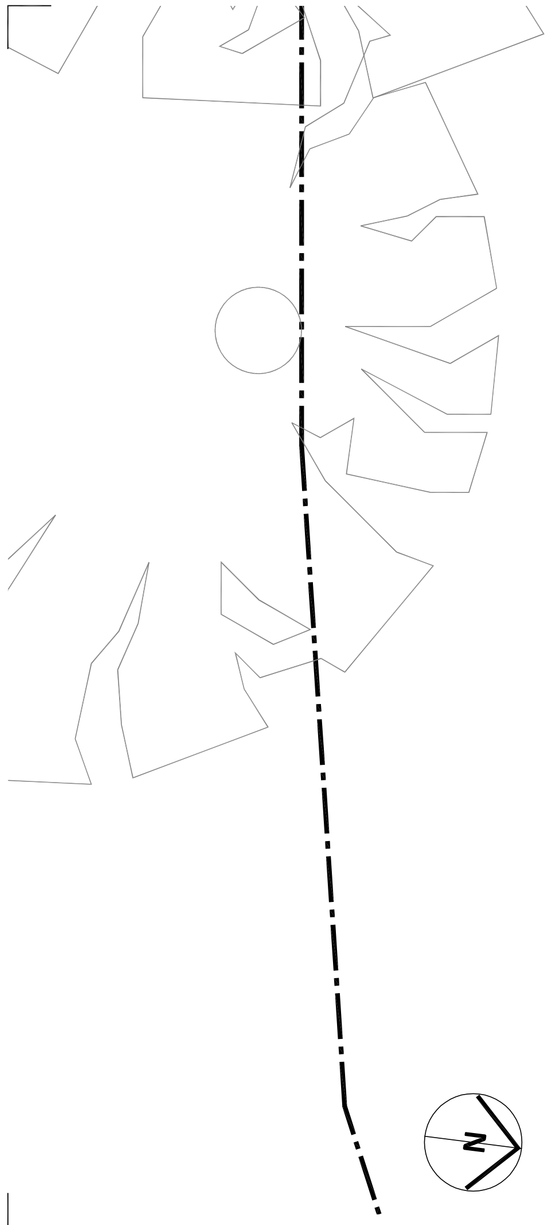

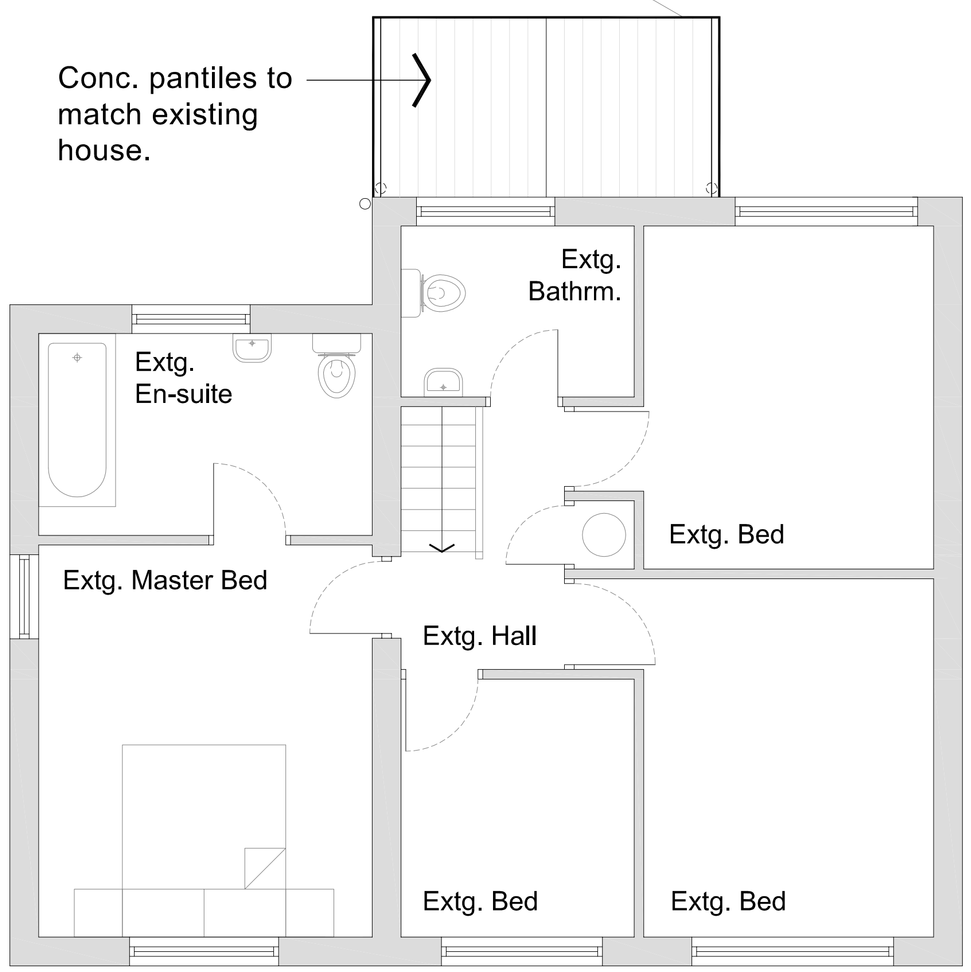

ROOF PLAN 1:50

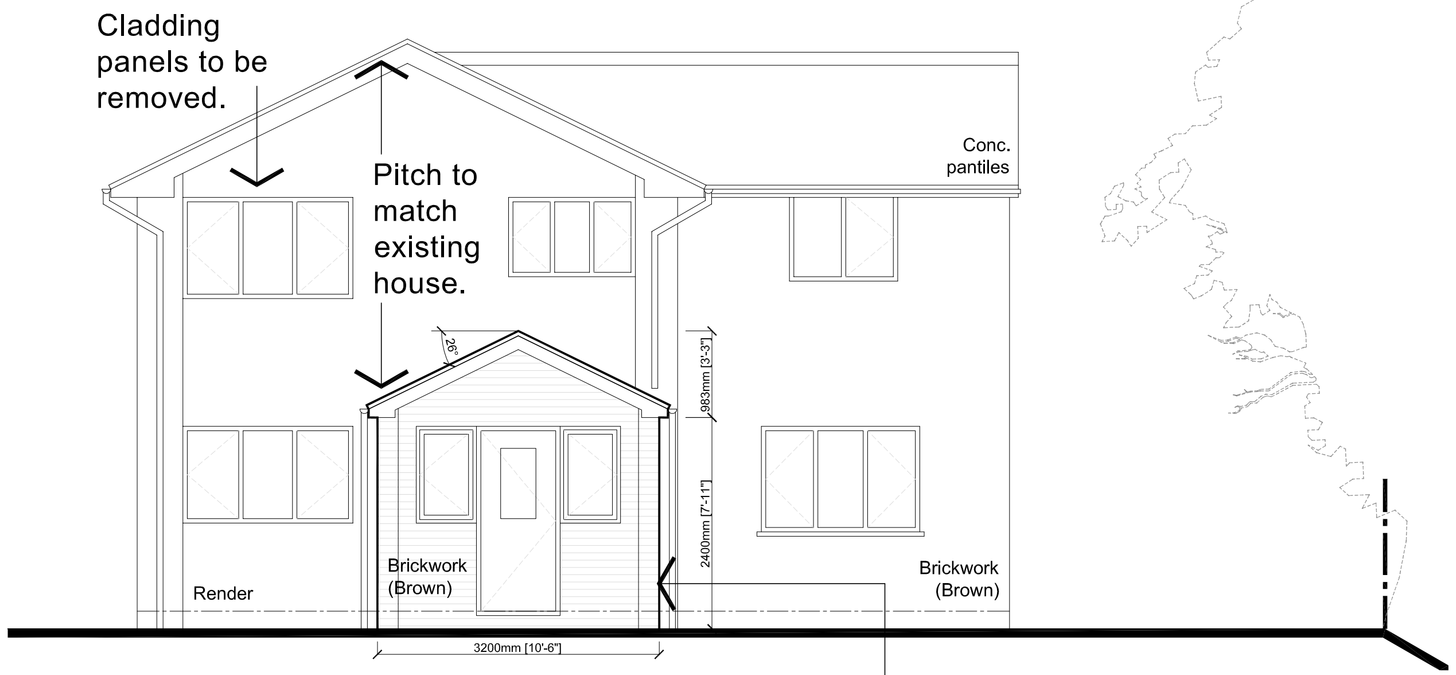

FRONT ELEVATION 1:50

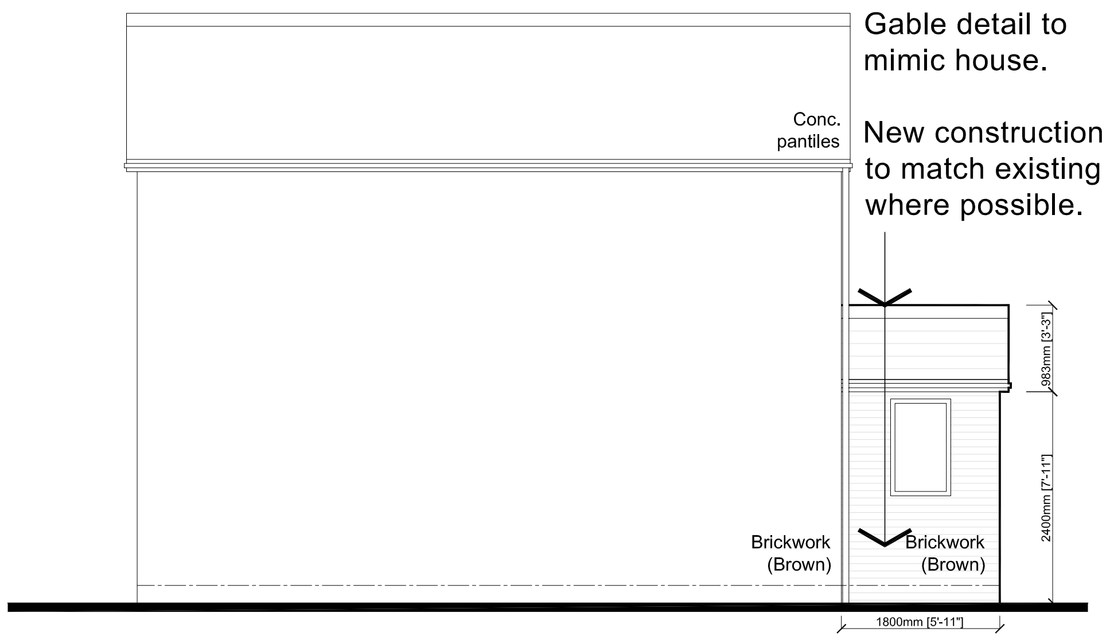

SOUTH ELEVATION 1:50

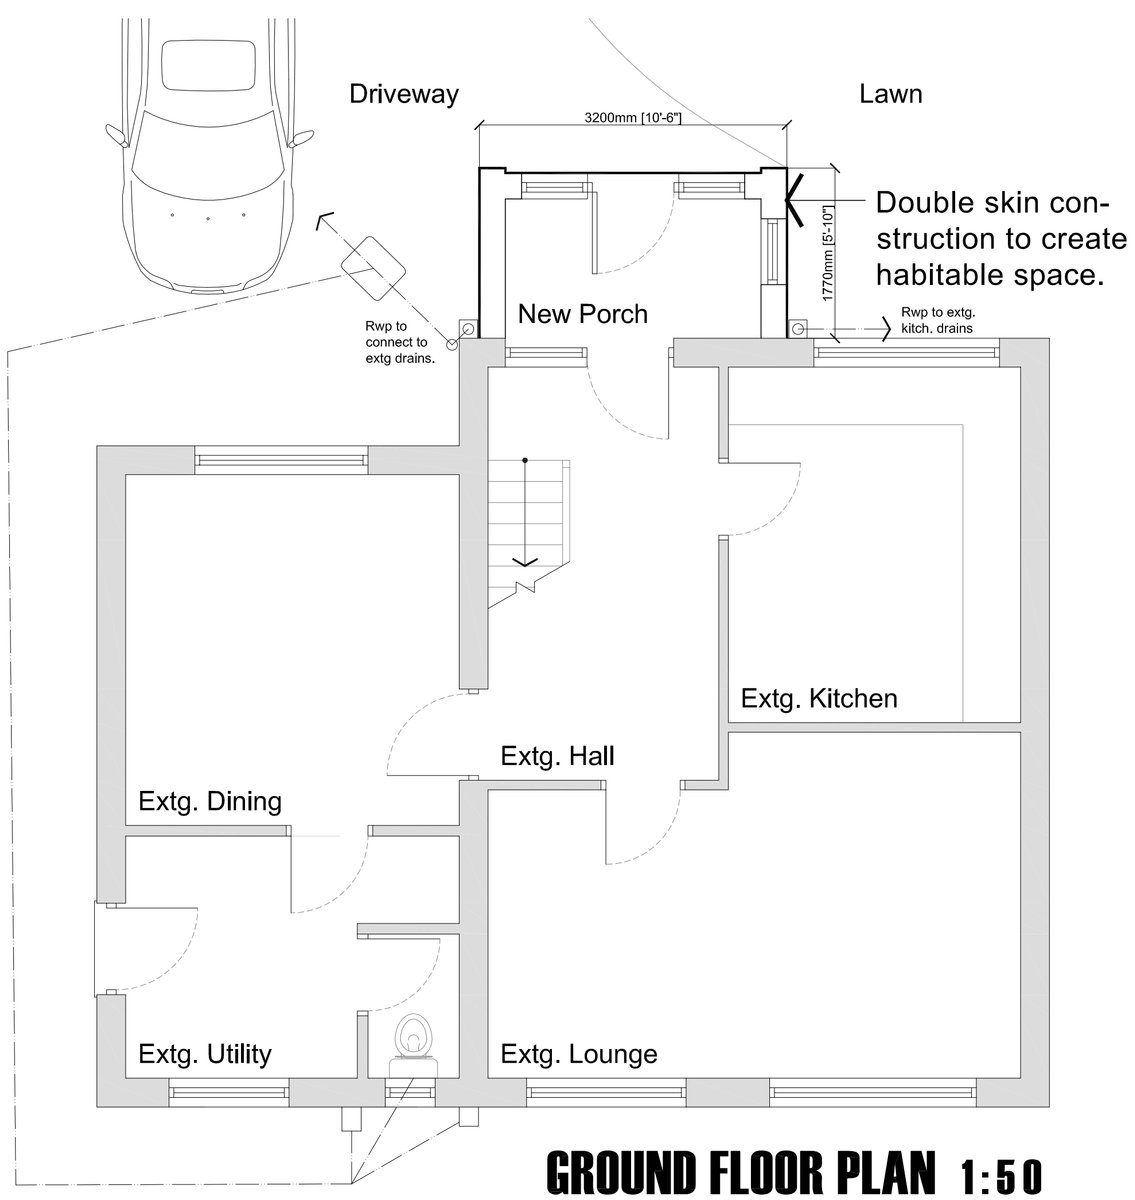

GROUND FLOOR PLAN 1:50

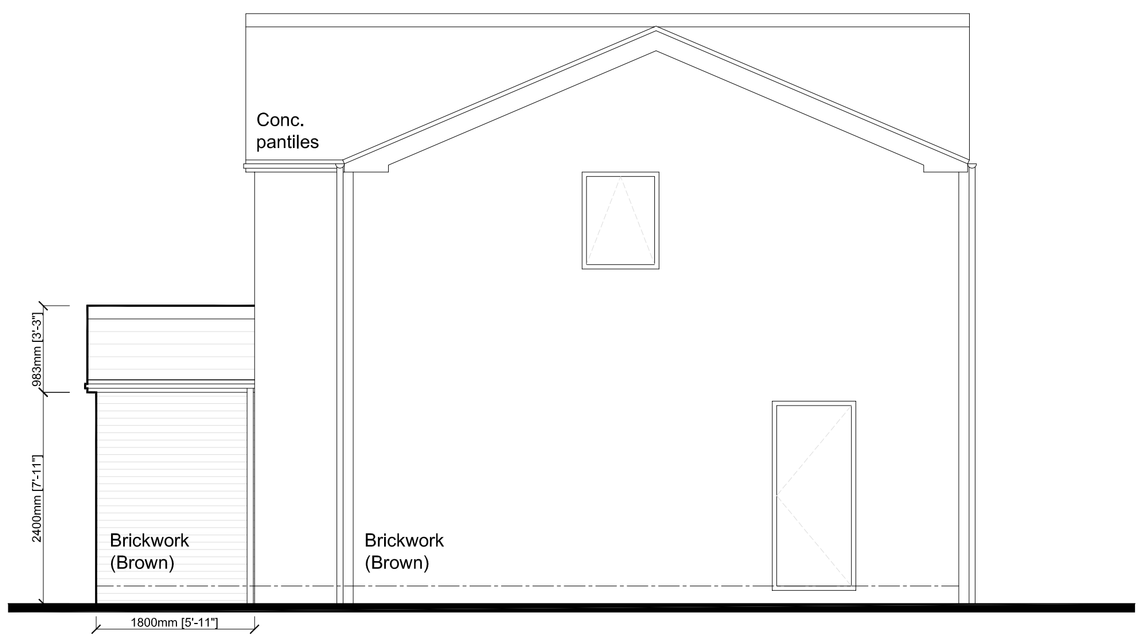

NORTH ELEVATION 1:50

existing: SHADED new work: BOLD

Revisions

Client
MR & MRS NORTON

Project
PROPOSED GARAGE AND PORCH EXTENSION
9 Tay Close, Biddulph, Staffordshire.

Title
PROPOSAL PLANS & ELEVATIONS

Status
Application for Planning Approval

Date
12.07.2009

Scale
1:50