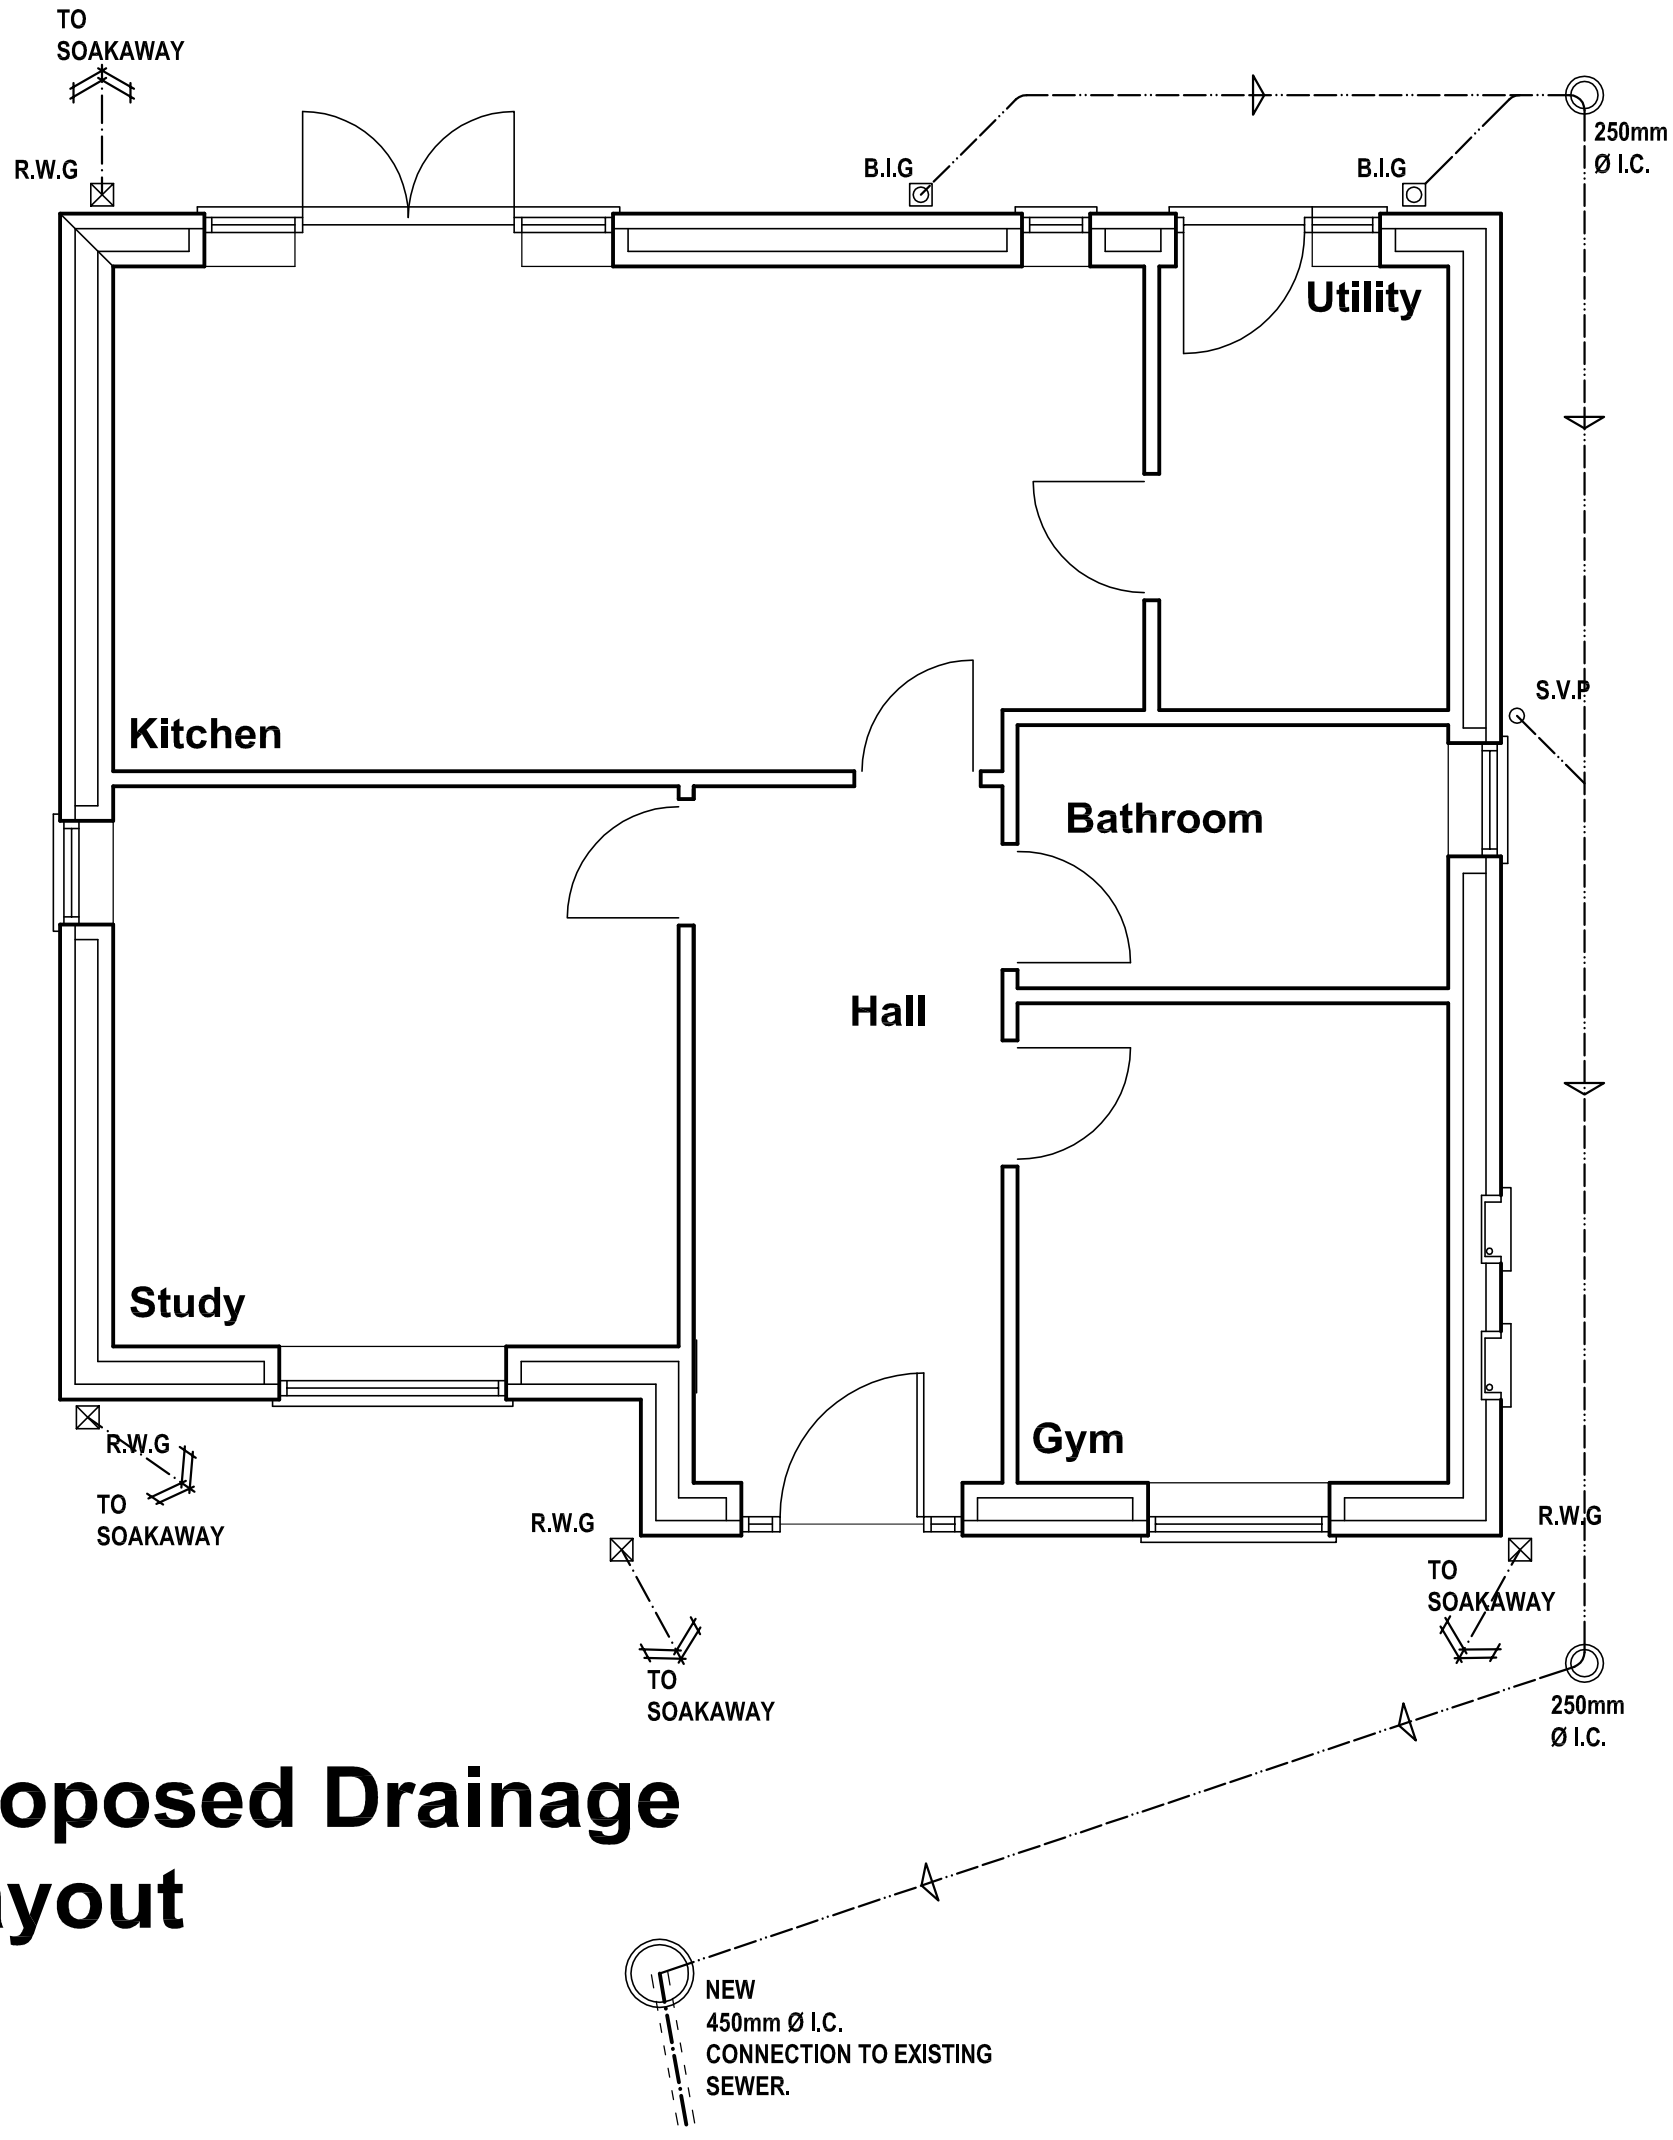


Proposed Drainage Layout

Project:

Demolition of existing bungalow and replace with detached new-build dwelling, at:
Toplands, Sytch Road, Brown Edge,
Staffs, ST6 8QX.

Title:

Planning Submission -
Drainage.

Client:

Ms. A. Craig.
Hillside, Wade Avenue, Newcastle under Lyme,
Staffs, ST5 0DG.

Date:	Scale:	Drawing No.	Rev
Dec 2016	1:50 @ A3	927/ A3/04	