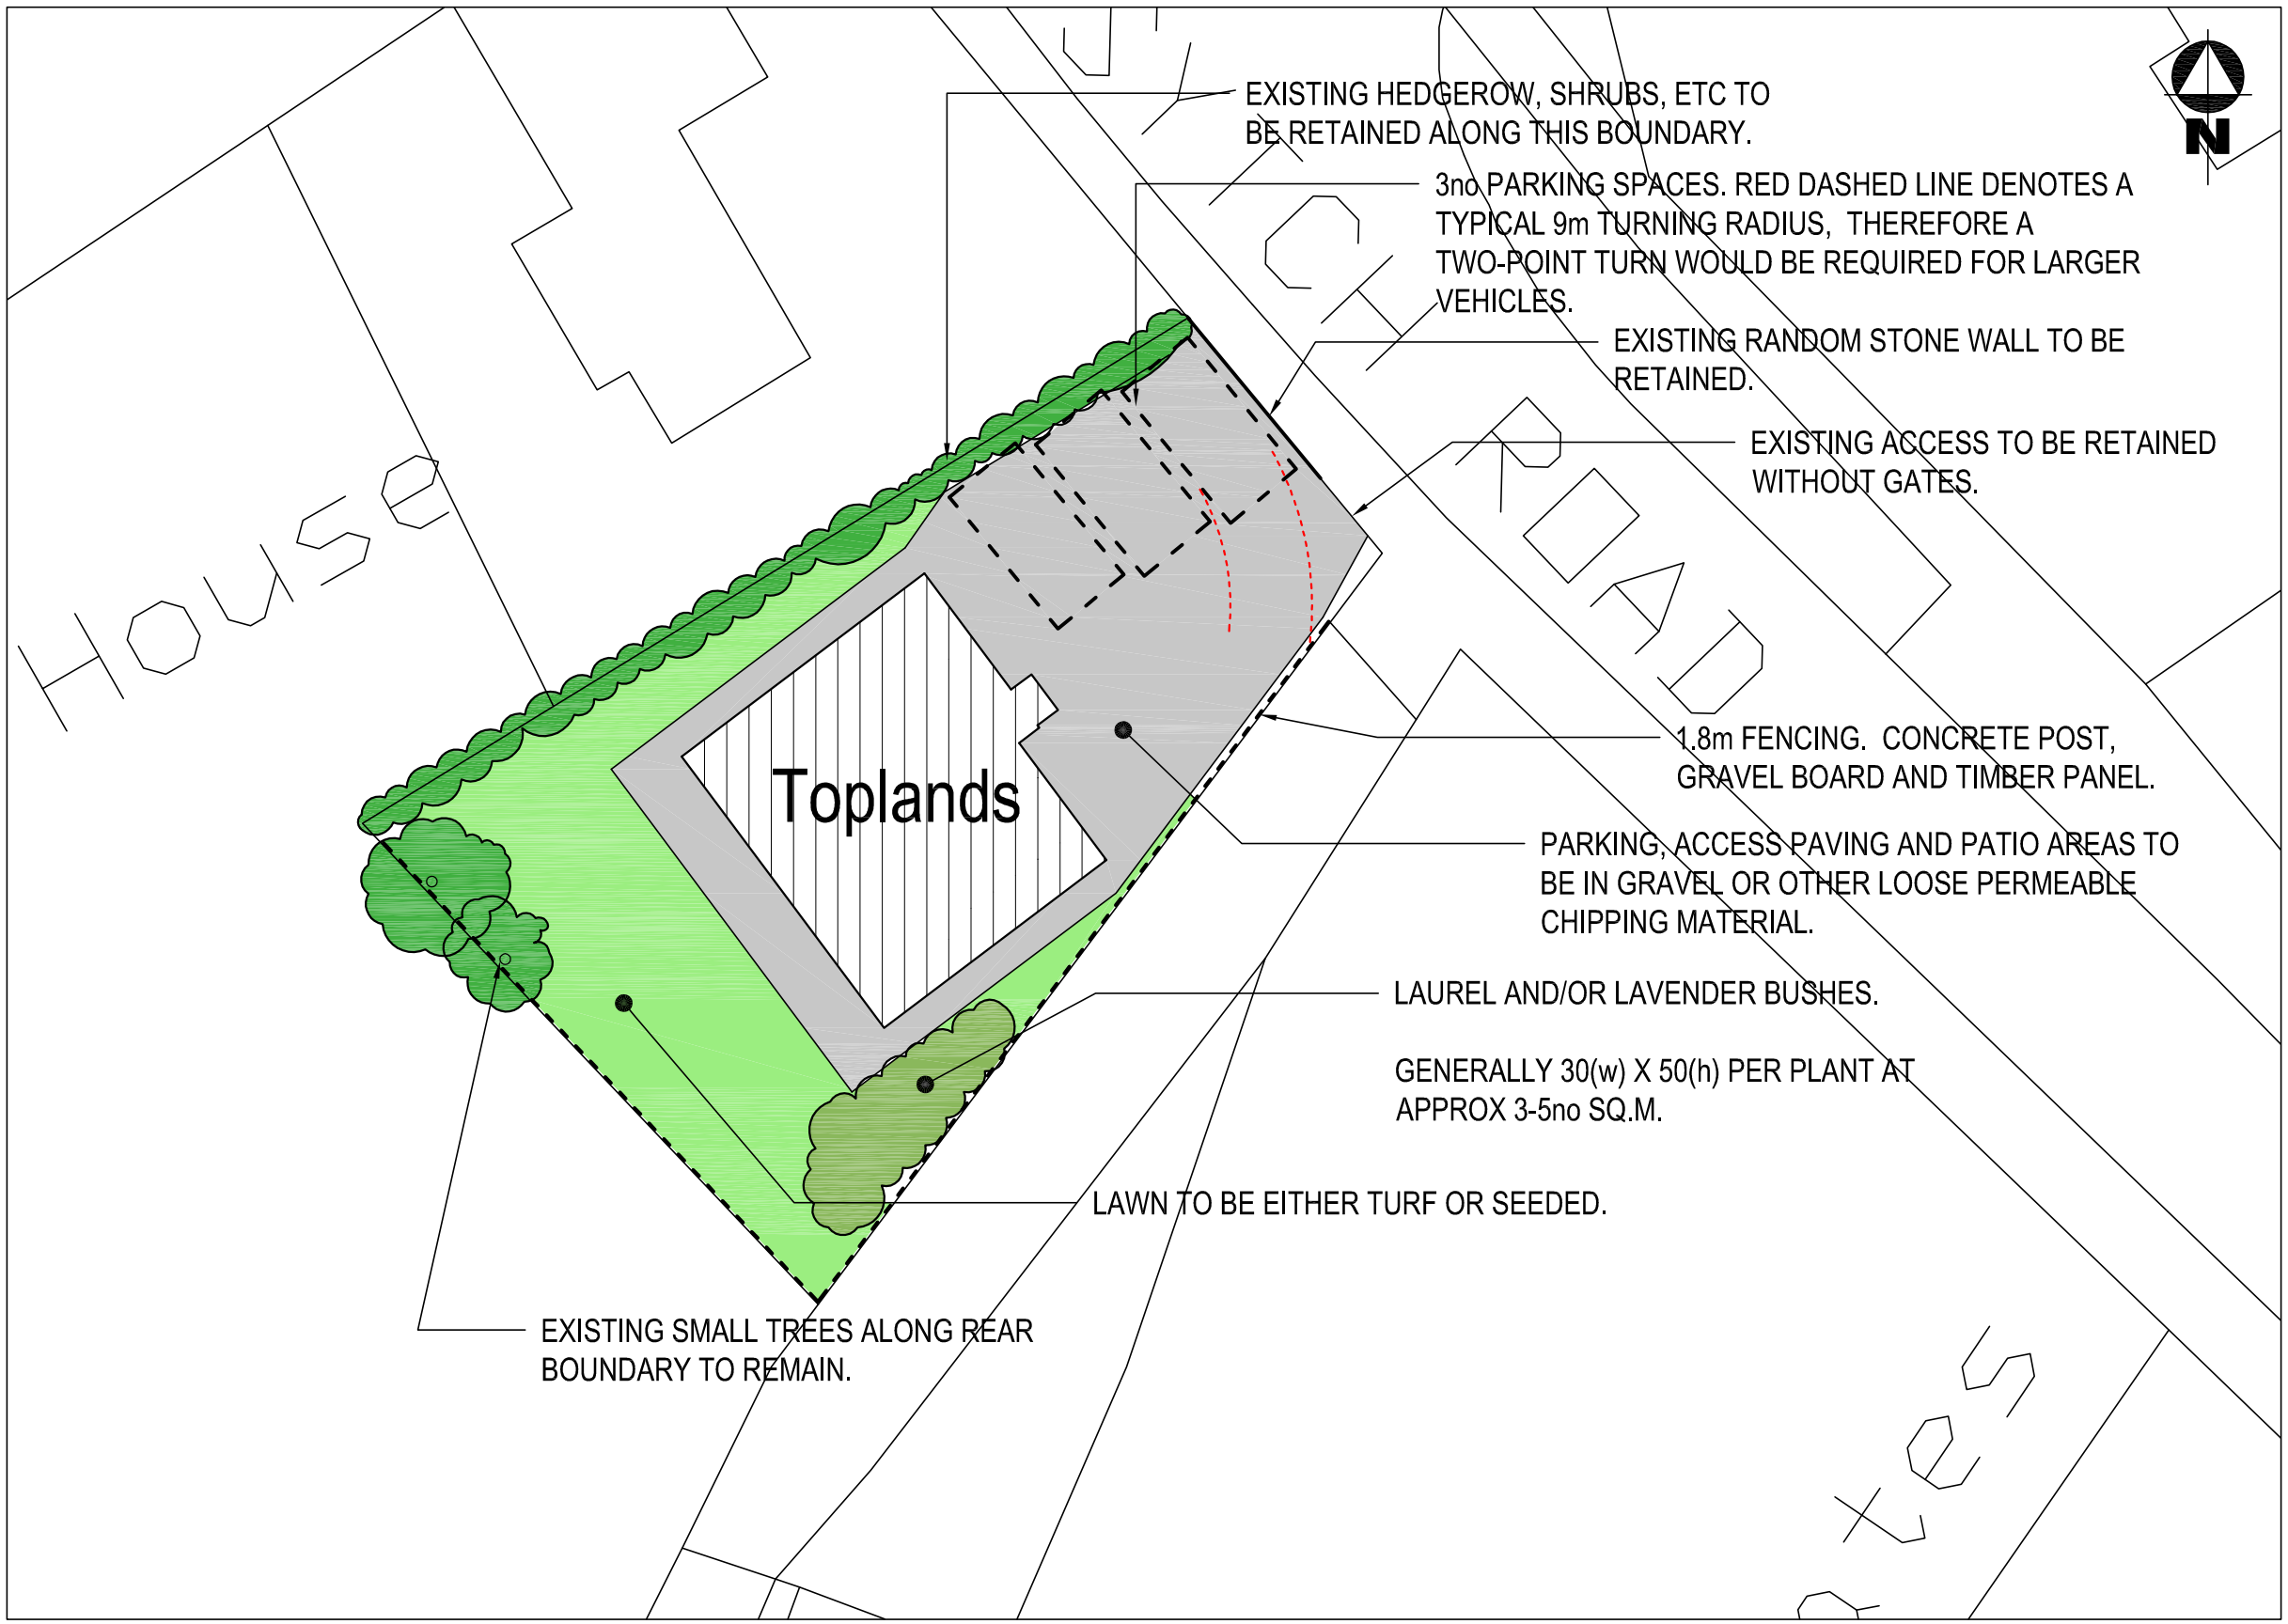

Site Plan (scale 1:200)

Ordnance Survey © Crown Copyright 2002 All rights reserved.
Licence number: 100049806

0 1 5 10
SCALE 1:200 @ A4

Project:
Demolition of existing bungalow and replace with detached new-build dwelling, at:
Toplands, Sytch Road, Brown Edge, Staffs, ST6 8QX.

Title:
Planning Submission - Landscaping.

Client:
Ms. A. Craig.
Hillside, Wade Avenue, Newcastle under Lyme, Staffs, ST5 0DG.

Date:	Scale:	Drawing No.	Rev
Dec 2016	1:200 @ A3	927/ A3/03	A