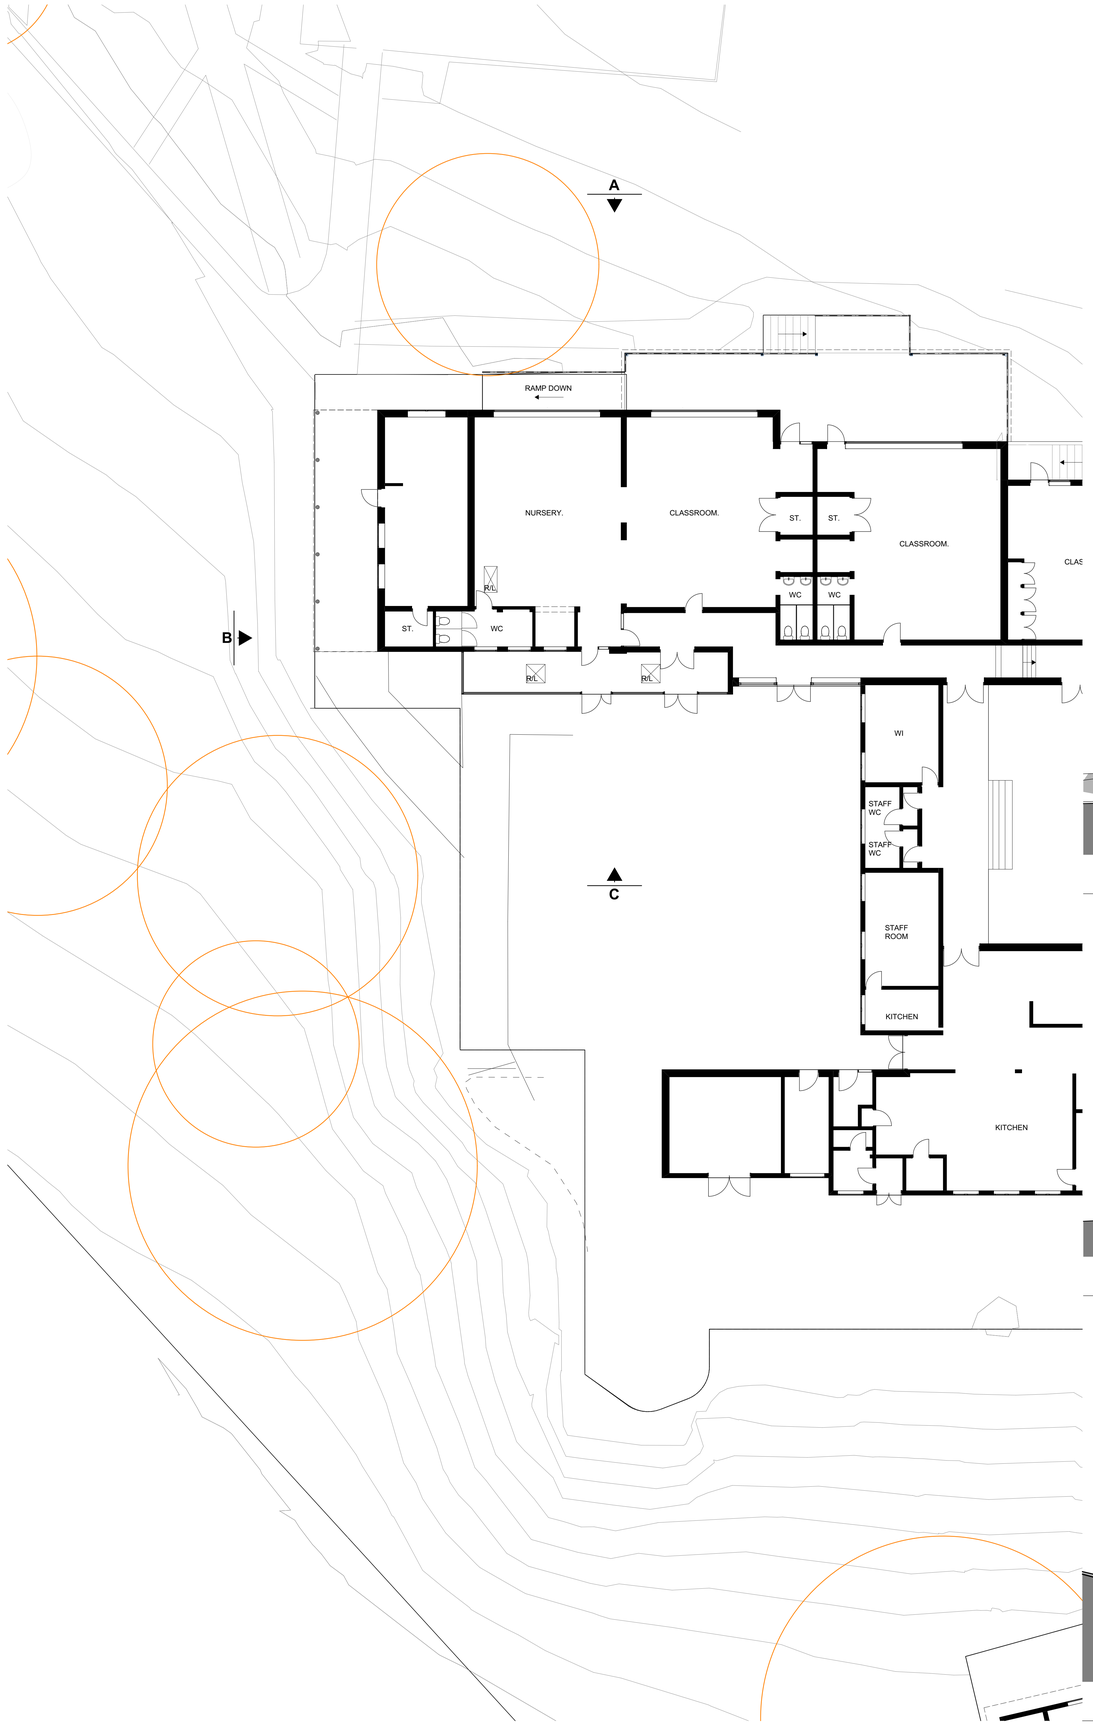

Plan 1:100

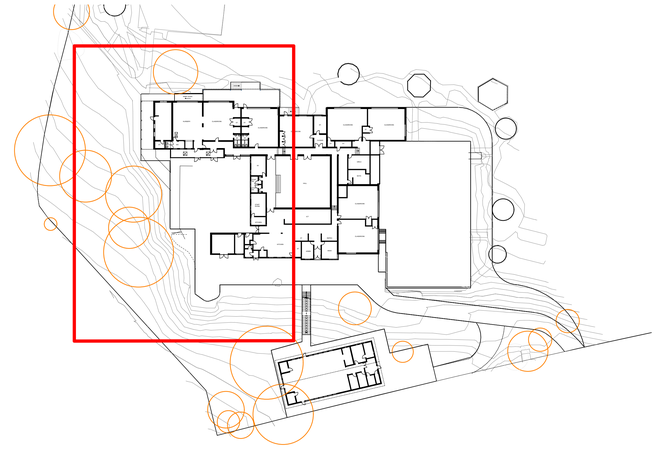

Site Plan 1:500



Elevation A 1:100



Elevation B 1:100



Elevation C 1:100

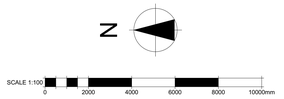

Rev.ID Issue Date Comment Modified By Checked By

Drawing Status

wood goldstraw yorath
ARCHITECTS QUANTITY SURVEYORS CDM CO-ORDINATORS

Churchill House, Regent Road, Stoke on Trent, ST1 3RH.
Tel: 01782 208000 Fax: 01782 208712 E-mail: info@woodgoldstraw.co.uk
http://www.woodgoldstraw.co.uk/

Client.
All Saints CE School
Cheddleton Road, Leek

Project.
Proposed Classroom Extension

Scale	Issue Date
1:500, 1:100	25/11/2016

Sheet Size	Drawn	Checked
A0	CL	

Title.
Plan as existing

Drawing Number	Revision ID
3101-12-10	

CAD file path:
X:\1 A CAPPER'S TEAM\2 CE SCHOOL\LEEK - ALL SAINTS CES\3101-12 SCHOOL EXTENSION 2 PROVIDE CAD Layout\3101-12 PLANNING.pln

Copyright. Wood Goldstraw & Yorath.
Contractors are to check all dimensions on site and refer any discrepancies to the Architects immediately. Do not scale from this drawing.