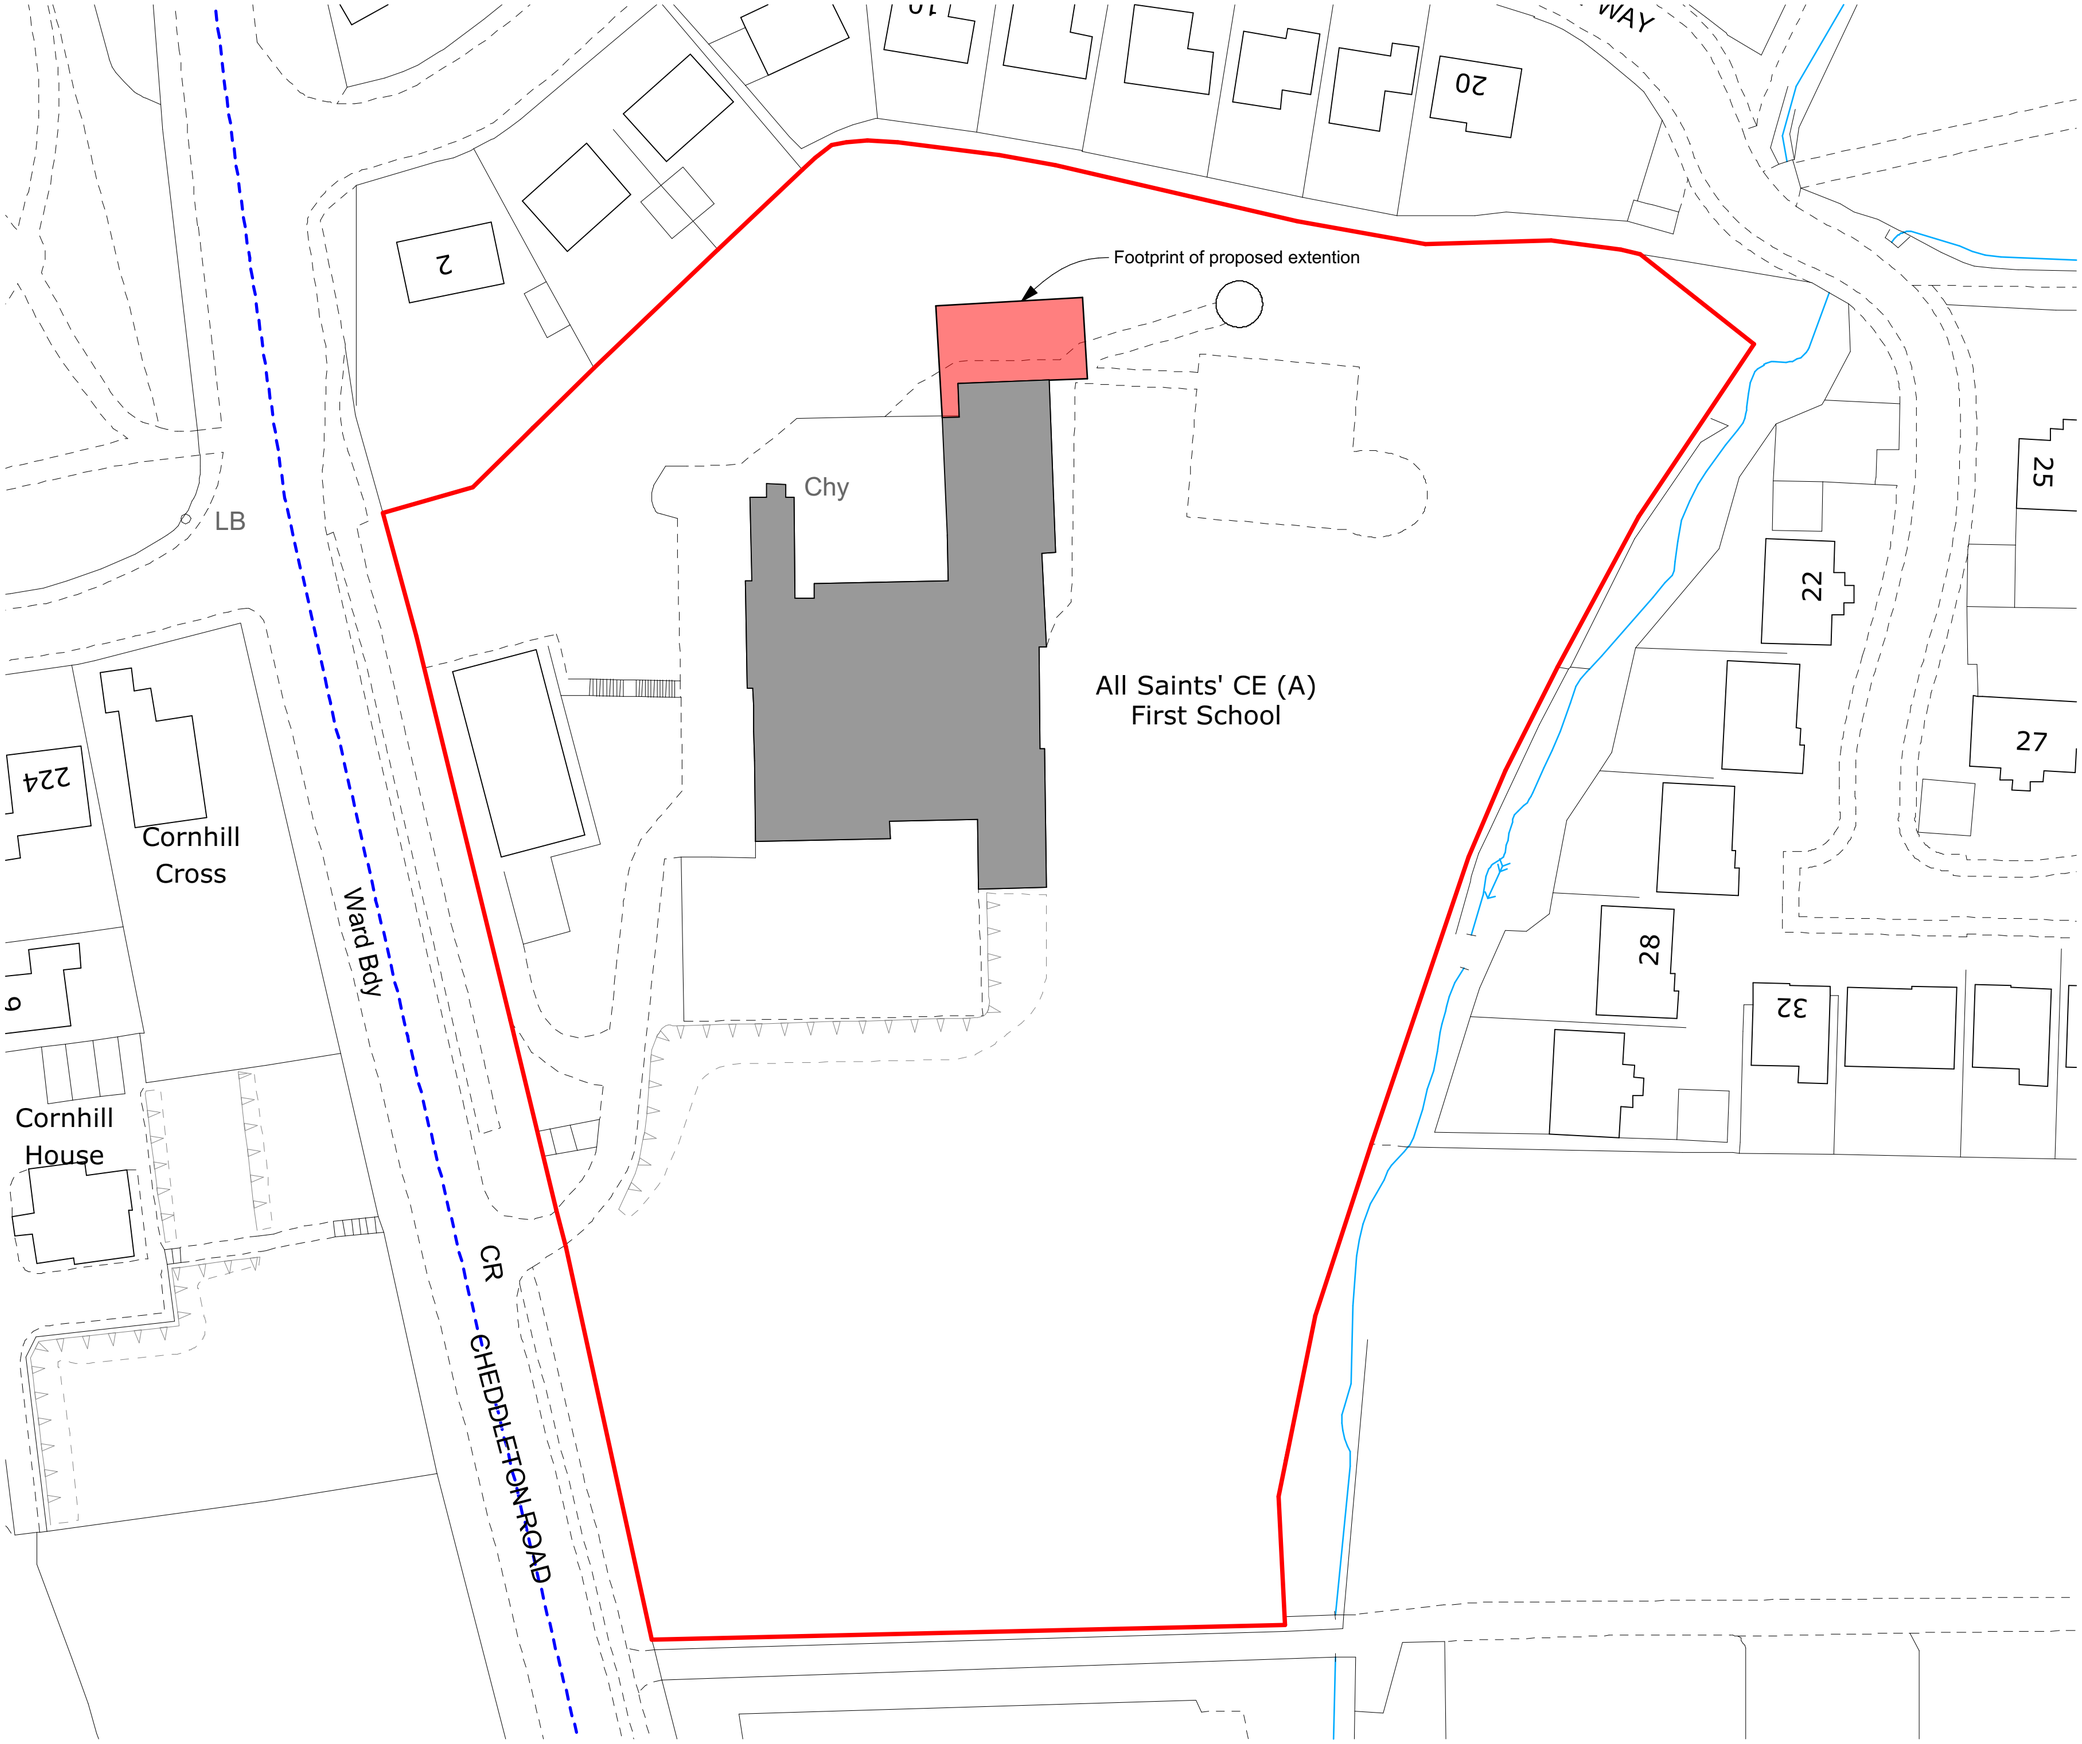

N

SCALE 1:500
0 10 20 30m

RevID	Issue Date	Comment	Modified By	Checked By

Drawing Status

wood | goldstraw | yorath
ARCHITECTS QUANTITY SURVEYORS CDM CO-ORDINATORS
Churchill House, Regent Road, Stoke on Trent, ST1 3RH.
Tel: 01782 208000 Fax: 01782 208712 E-mail: info@woodgoldstraw.co.uk
http://www.woodgoldstraw.co.uk/

Client.
All Saints CE School
Cheddleton Road, Leek

Project.
Proposed Classroom Extension

Scale	Issue Date
1:500	25/11/2016

Sheet Size	Drawn	Checked
A2	CL	

Title.
Block Site Plan

Drawing Number	Revison ID
3101-12-13	

CAD file path:
X:\1 A CAPPER'S TEAM\2 CE SCHOOL\LEEK - ALL SAINTS CES\3101-12 SCHOOL EXTENSION 2 FE\WGY CAD Live\3101-12 PLANNING.pln

Copyright. Wood Goldstraw & Yorath.
Contractors are to check all dimensions on site and refer any discrepancies to the Architects immediately. Do not scale from this drawing.