

front elevation

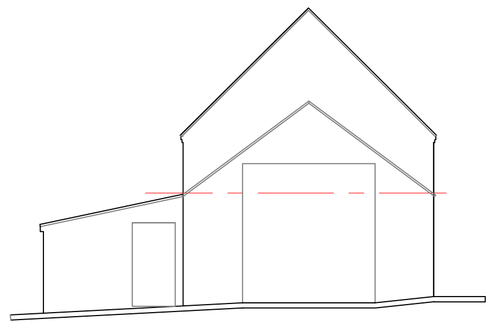

side elevation

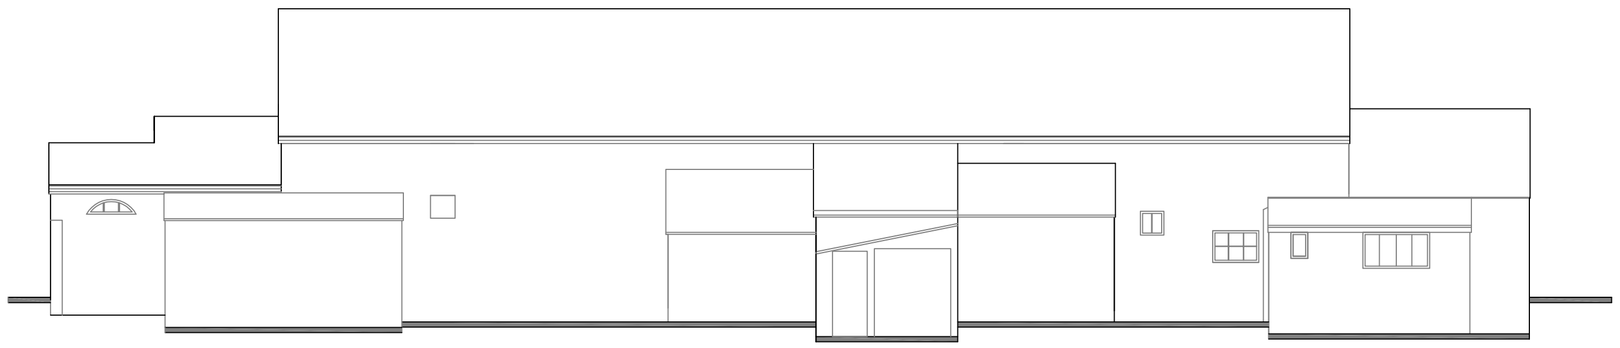

rear elevation

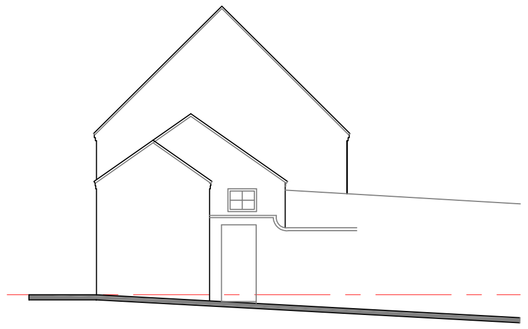

side elevation

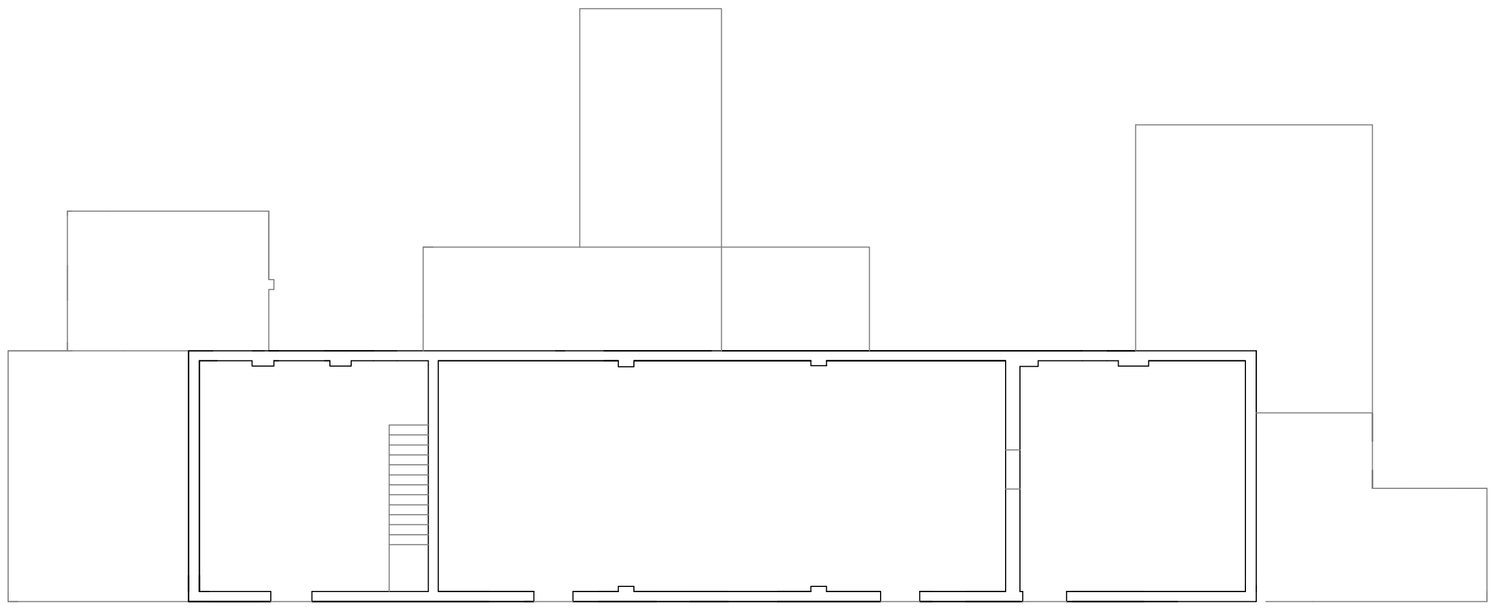

first floor plan

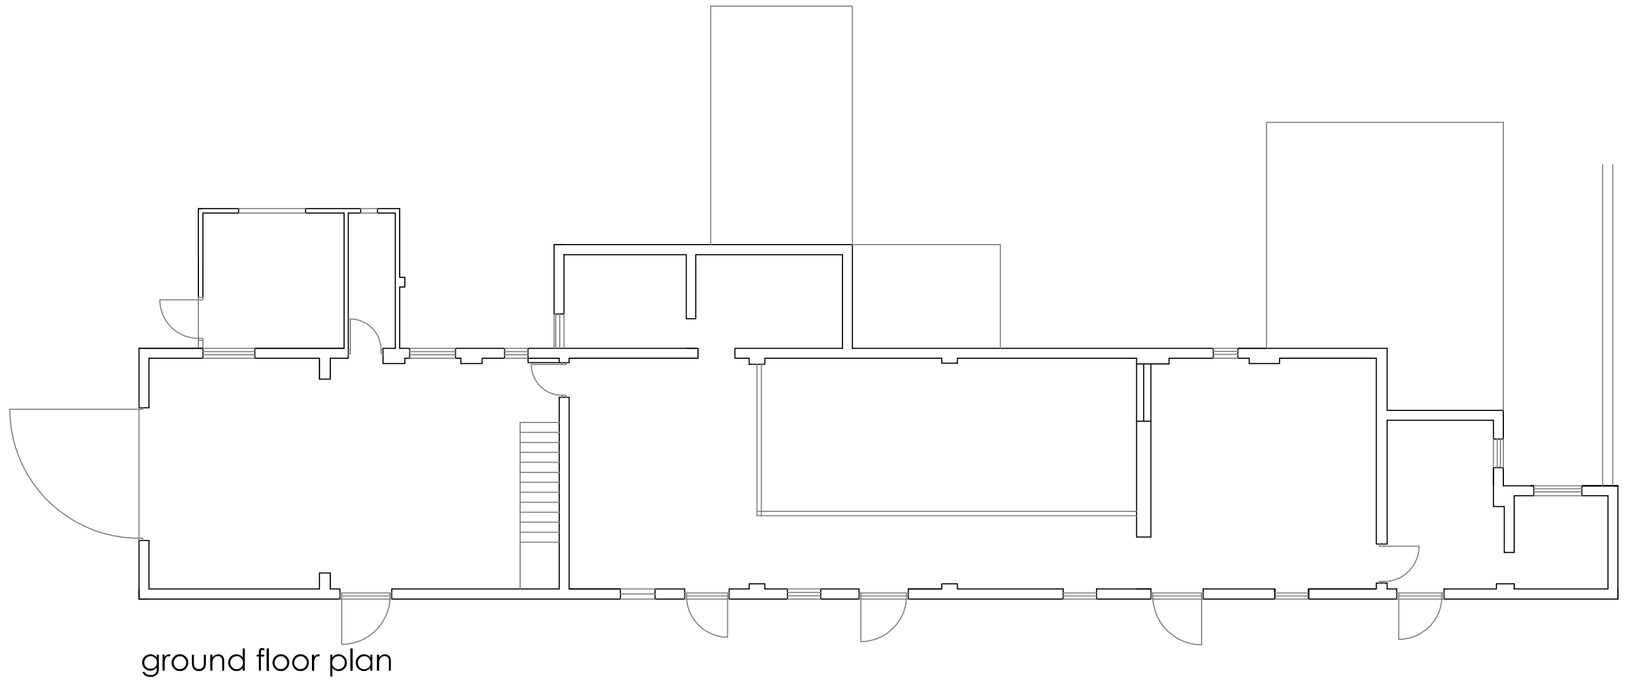

ground floor plan

Robert Berry MCIAT
Architectural services
10 Truro Close, Congleton, Cheshire, CW12 3BD
t : 01260 279098 m : 07790 179093 e: robert.berry10@yahoo.co.uk

Client

Mr R Andrzejewski.

Project

Proposed conversion of outbuilding at
Huntley House Farm, Huntley Lane, Cheadle, Staffs. ST10 1UA

Title

plan as existing

Scale @A1 1:100

Date March 2015

Drg no 105 /01 Rev