ROB*ert* L **FORD**

private architectural practitioner and rural development consultant

PARKSIDE PARK ROAD LEEK STAFFORDSHIRE ST13 8JT

roblford@btopenworld.com / 01538 398290 / 07969 68 68 86

NORTH

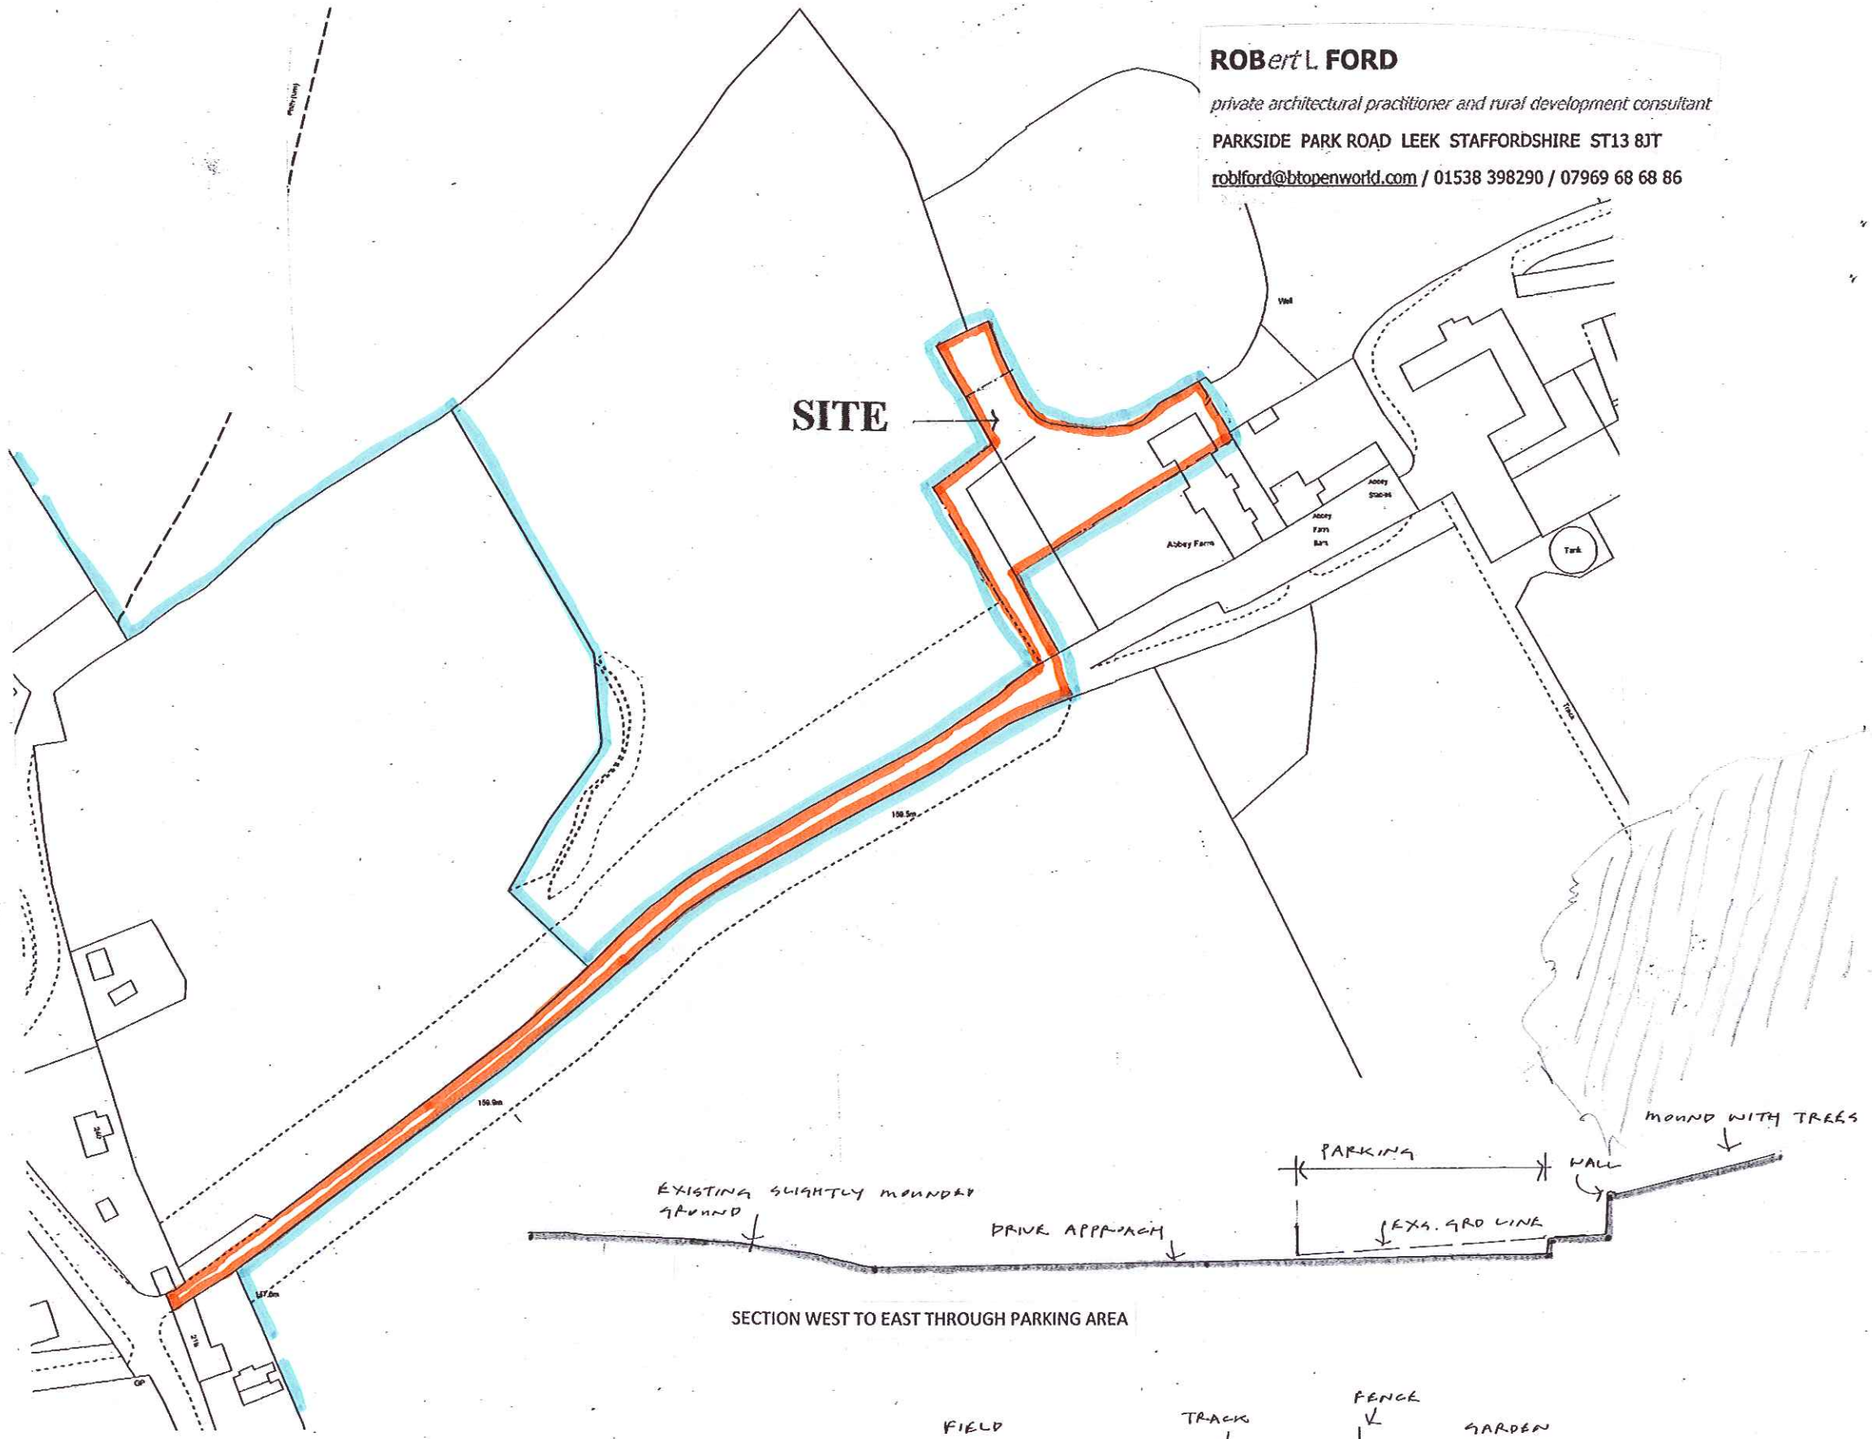

SECTION WEST TO EAST THROUGH PARKING AREA

TYPICAL SECTION WEST TO EAST THROUGH TRACK

DRAWING NO. **AAL 10 SITE LOCATION / CROSS SECTIONS** 1:1250 / 1:200 @ A3

PROPOSED FORMATION OF CAR PARKING AREA AND ACCESS
DRIVE / TRACK TO SERVICE A DWELLING HOUSE AT **ABBEY FARM**
ABBEY GREEN ROAD LEEK STAFFORDSHIRE ST13 8SA

DEC 2016