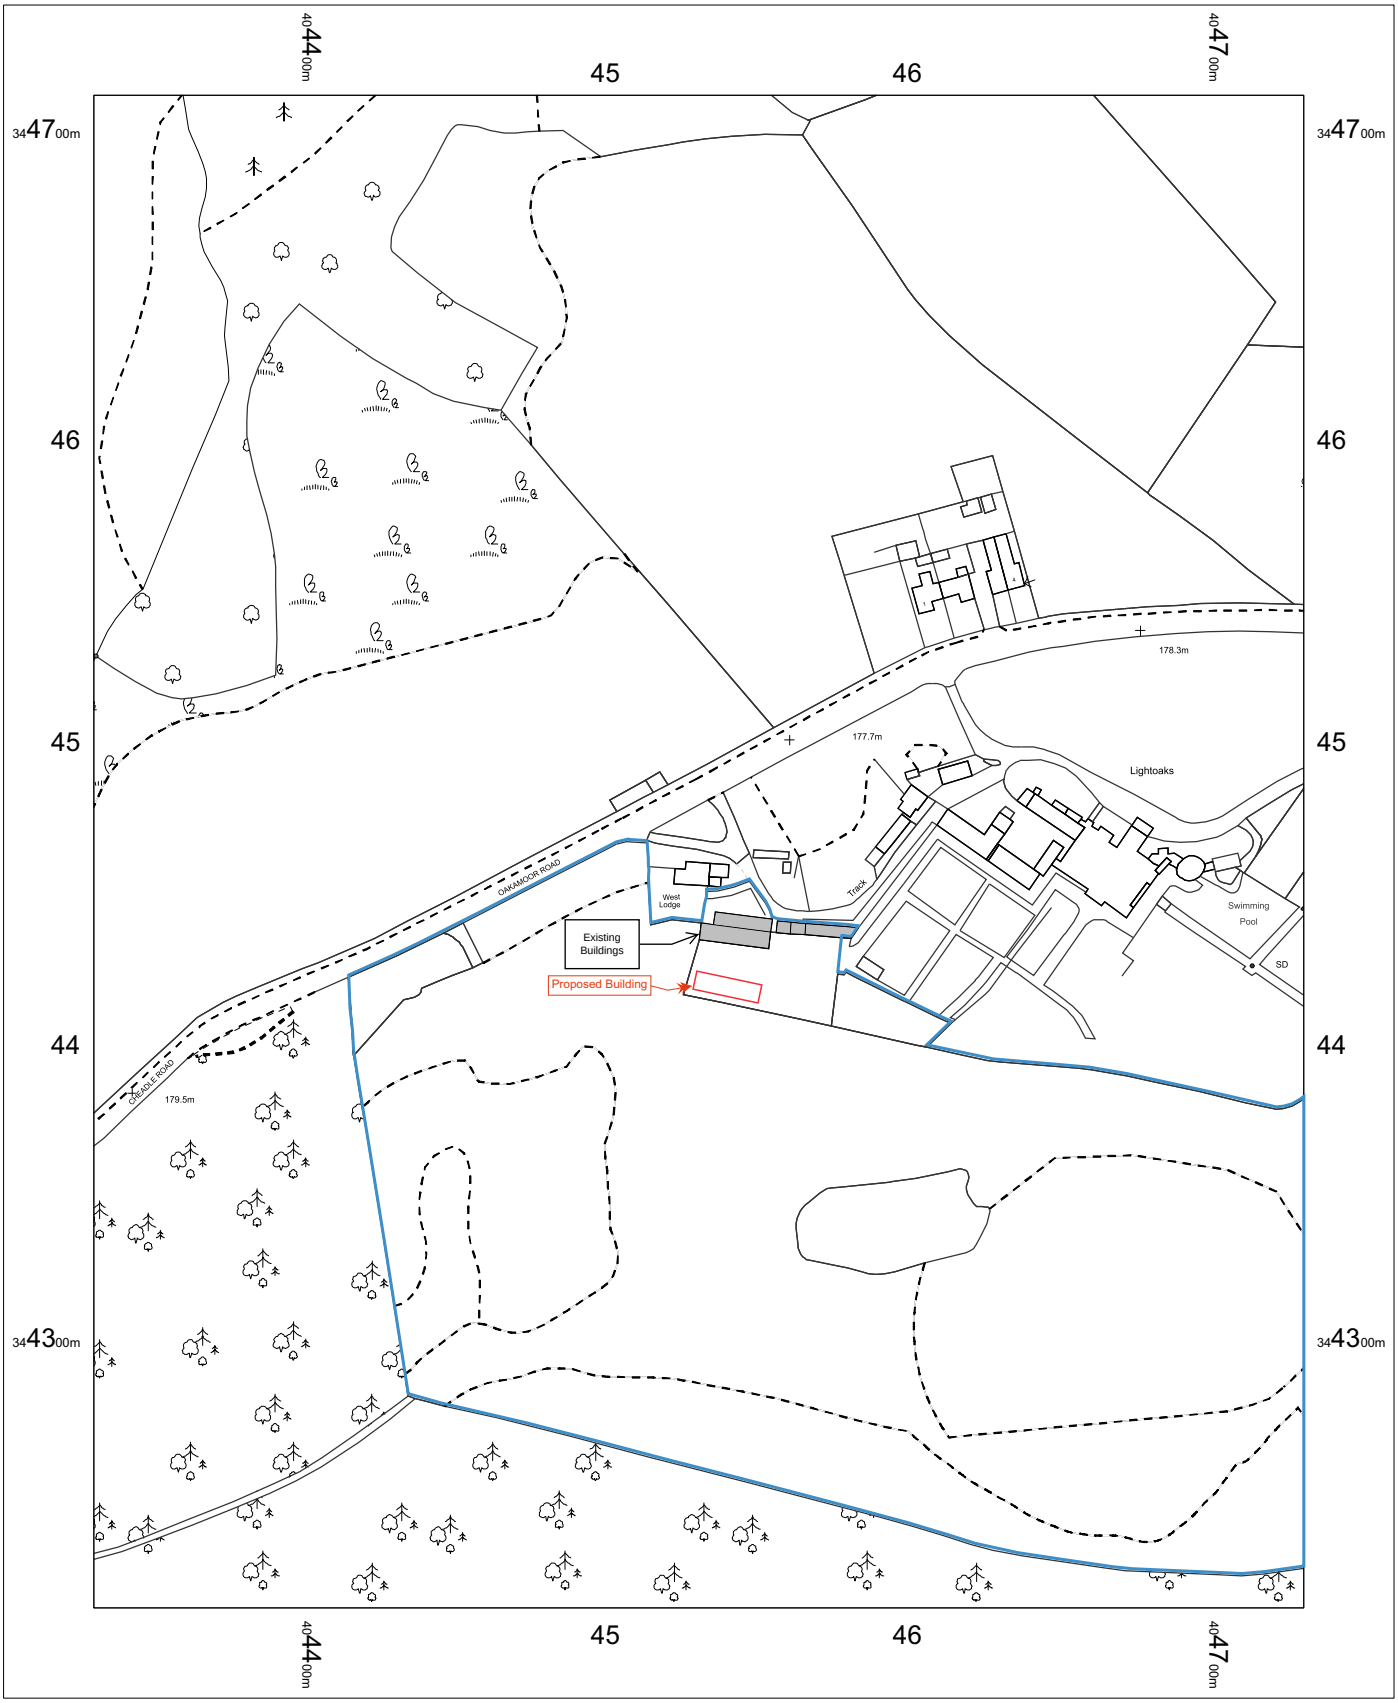

West Lodge\nCheadle Road\nOakmoor\nStoke on Trent\nST10 3AN

OS MasterMap 1250/2500/10000 scale
05 December 2016, ID: JEW-00582176
maps.johnewright.com

1:2500 scale print at A4, Centre: 404531 E, 344464 N

©Crown Copyright and database rights 2016 OS 100019980

N

Data

johnewright
maps@johnewright.com
tel: 0115 950 6633