

Elevation C



Elevation D

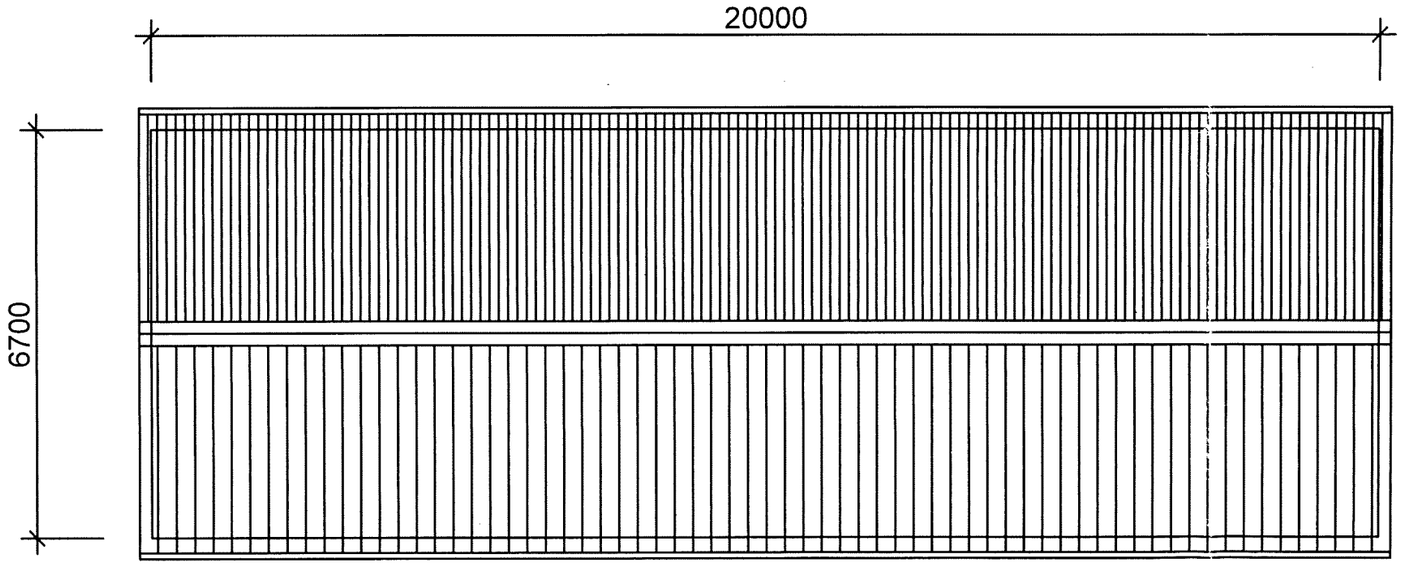

Roof Plan

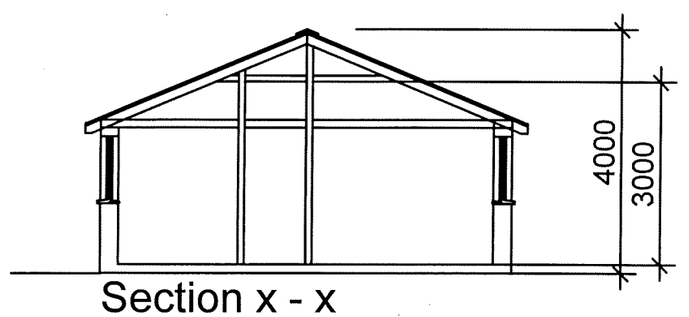

Section x - x

maximum permissable
internal height 3000mm

Timberspace UK.Ltd

Unit C1. Paynett Farm, Goudhurst,
Kent, TN17 2DY

Project: Log Cabin mobile home for Mr. Champ

Drawing	**Drawing No/Rev**
Plan & Elevations	212/2

Scale	**Dwg. Size**	**Date**
1:100	A3	July. 2009

Contractor do not scale from this drawing.
All dimensions are to be checked on site.