Copyright of this drawing is vested in the Architect and it must not be copied or reproduced without consent. Figured dimensions only are to be taken from this drawing. All contractors must visit the site and be responsible for taking and checking all dimensions relative to their work. Hulme Upright Manning to be advised of any variation between drawings and site conditions.
DO NOT SCALE OFF THIS DRAWING.....IF IN DOUBT ASK

Rev.	Drawn	Comments	Date

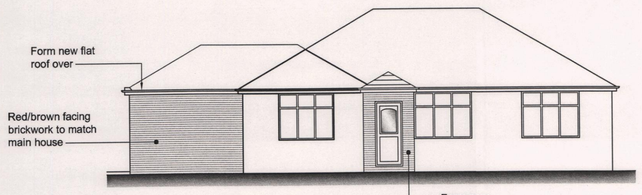

Proposed front elevation
Scale 1:100

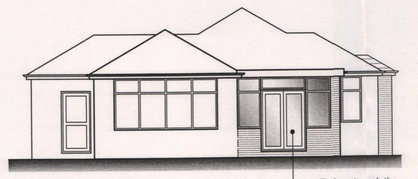

Proposed side elevation
Scale 1:100

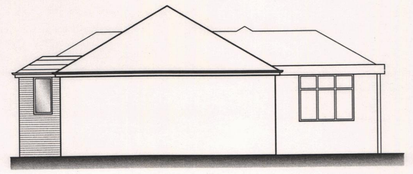

Proposed side elevation
Scale 1:100

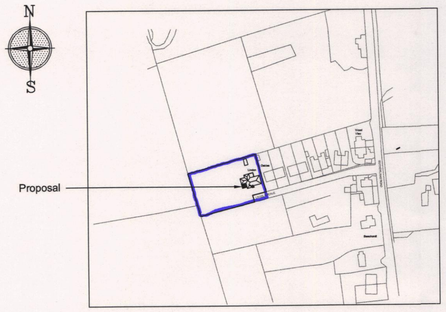

Site location plan
Scale 1:2500

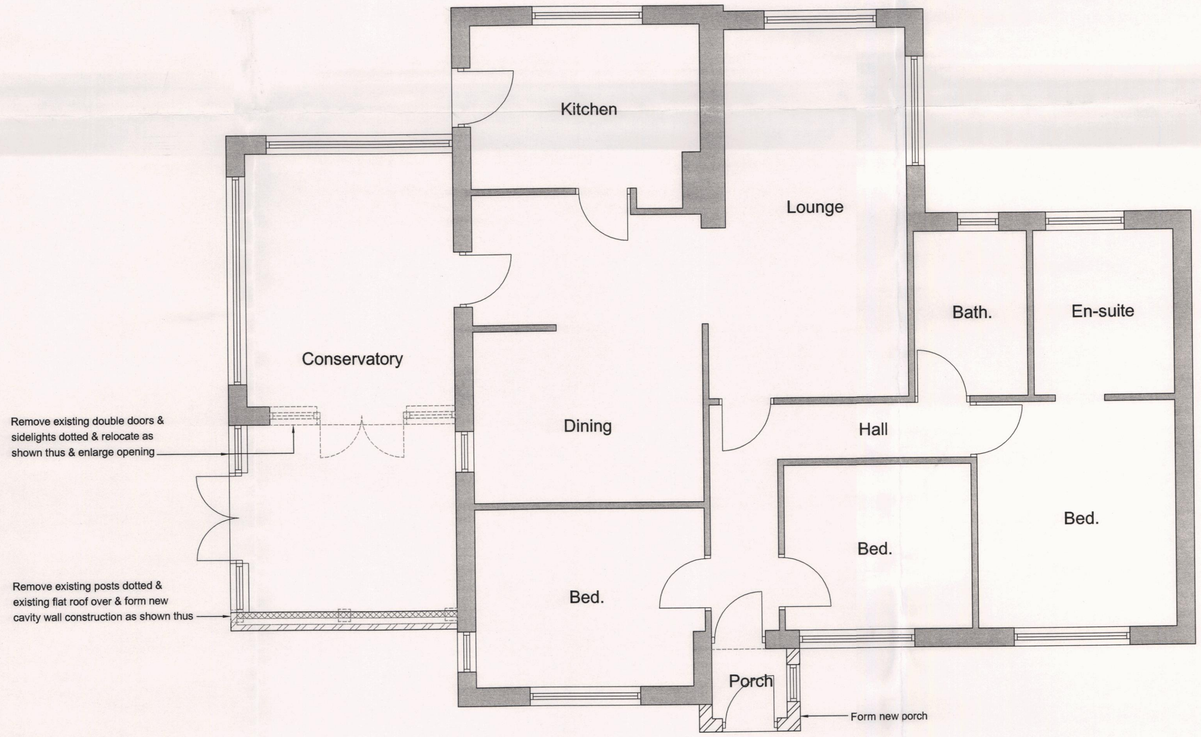

Proposed ground floor plan
Scale 1:50

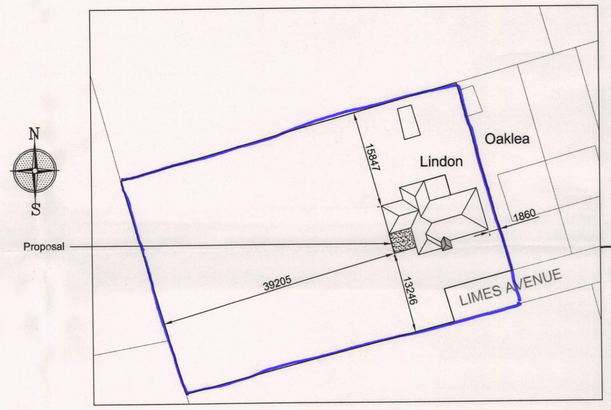

Site plan
Scale 1:500

09/00890/FUL 3 AUG 2009 - SMD

Client	Mr J. Greene
Project	Proposed alterations & extension to Lindon, Lime Avenue, Longsdon, ST9 9QE
Title	Plan as proposed
Status	Planning Permission
Date	Aug 2009
Scale	As Shown
Drawn	ME
Job Ref.	100
Drawing No.	02