STAFFORDSHIRE MOORLANDS DISTRICT COUNCIL.
REF. SMD/2017/0001.

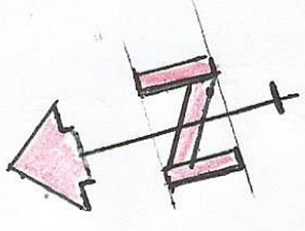

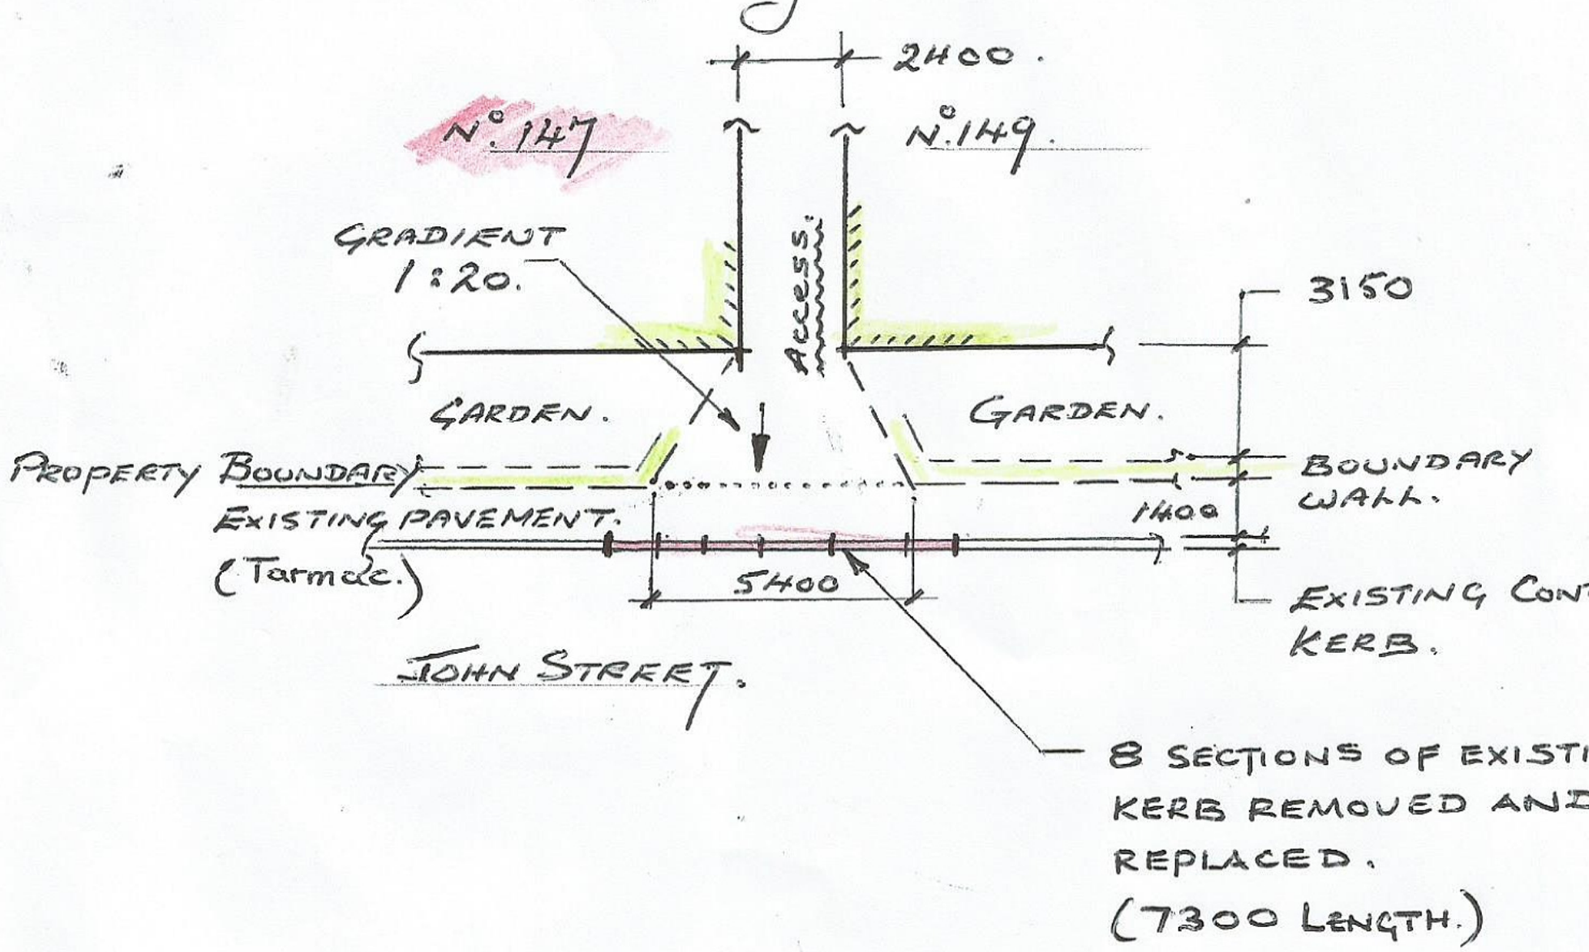

PROPOSED VEHICLE DROPPED KERB AT 147 JOHN STREET, BIDDULPH. For Miss Hazel Jeffcott.

SCALE: 1:200.