

GROUND FLOOR PLAN - PROPOSED

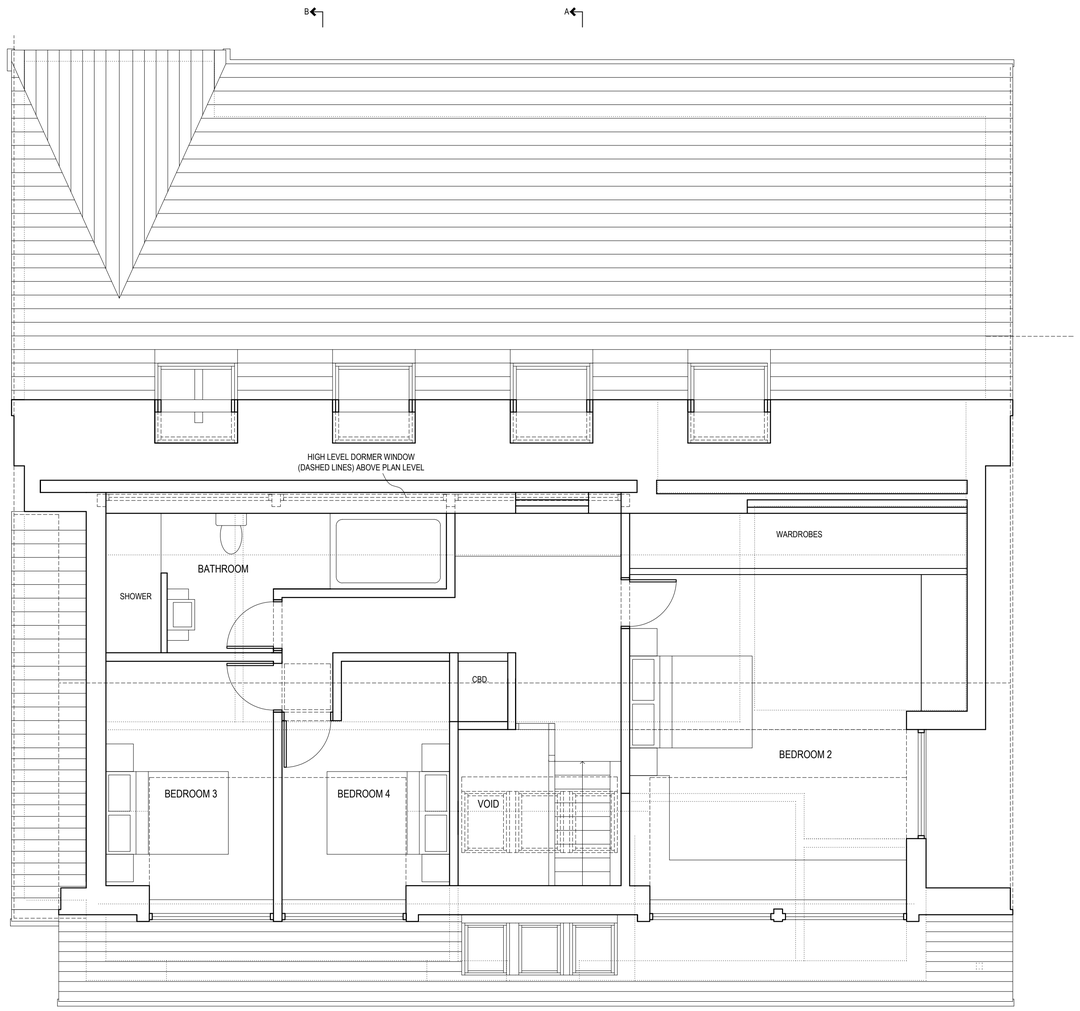

FIRST FLOOR PLAN - PROPOSED

SCALE
0 1m 5m

NOTES:

NOTES:
DO NOT SCALE OFF DRAWINGS.

REV.	DESCRIPTION	DATE	INT.
B	REAR DORMER ADDED IN LIEU OF ROOF WINDOWS	JAN 17	DB
A	ROOF PITCH SHALLOWER. FRONT GABLE REMOVED.	DEC 16	DB

DAVID BAILEY ARCHITECT LTD
Gillow Fold Farm, 26 Mow Lane, Gillow Heath,
Biddulph, Staffordshire, ST8 6QQ
Tel: 01782 516355 Fax: 01782 516355
E-mail: davidbailey.architecc@btinternet.com

CLIENT: THE GRATTONS

SCALE: 1:50 @A1
DATE: SEPT 2016
DRAWN BY: DB

PROJECT: 52 GRANGEFIELDS, ST8 7SA - ALTERATIONS / EXTENSION
TITLE: GROUND FLOOR AND FIRST FLOOR PLANS - PROPOSED
JOB NUMBER: 00737
DRAWING NUMBER: 5B