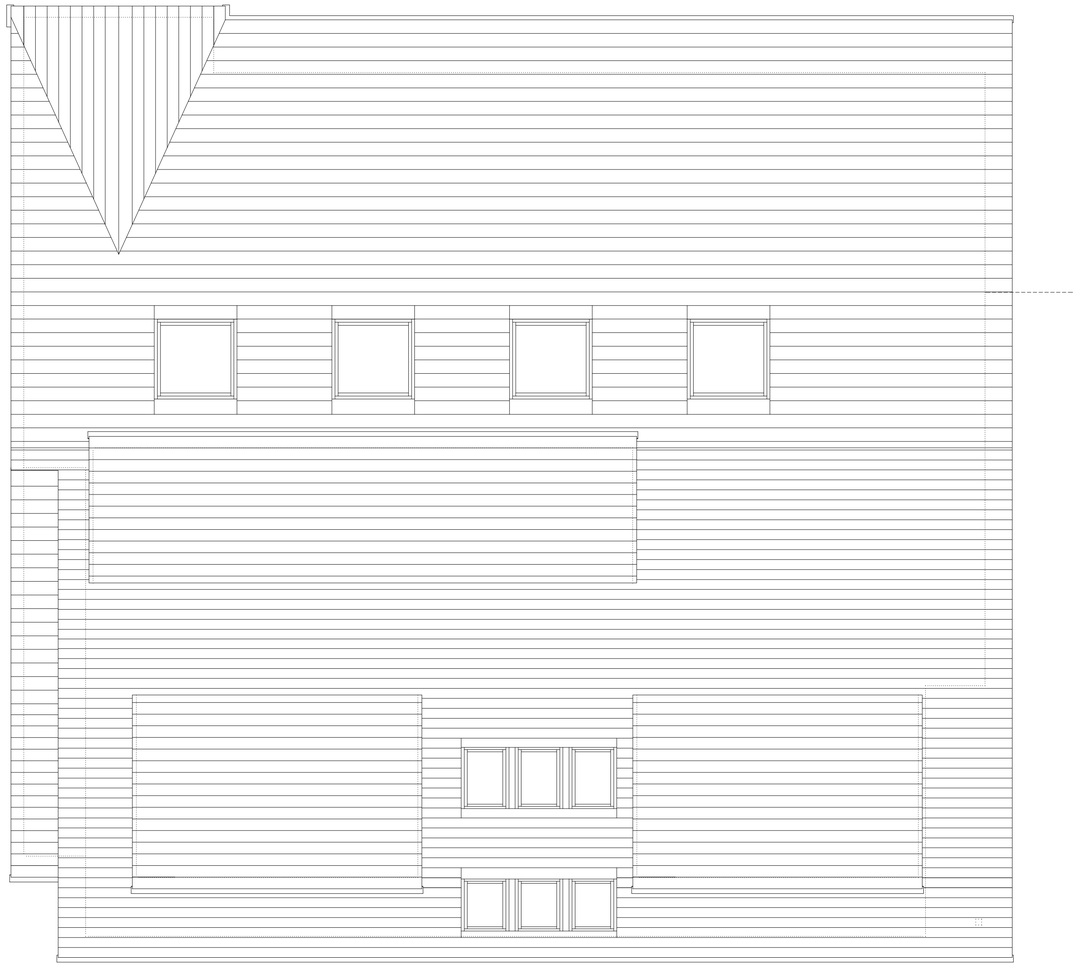

ROOF PLAN - PROPOSED



SCALE

0 1m 5m

NOTES:

NOTES:

DO NOT SCALE OFF DRAWINGS.

REV.	DESCRIPTION	DATE	INT.
B	REAR DORMER ADDED IN LIEU OF ROOF WINDOWS	JAN 17	DB
A	ROOF PITCH SHALLOWER. FRONT GABLE REMOVED.	DEC 16	DB

DAVID BAILEY ARCHITECT LTD
Gillow Fold Farm, 26 Mow Lane, Gillow Heath,
Biddulph, Staffordshire, ST8 6QQ
Tel: 01782 516355 Fax: 01782 516355
E-mail: davidbailey.architecc@btinternet.com

CLIENT: THE GRATTONS

SCALE: 1:50 @A1

DATE: SEPT 2016

DRAWN BY: DB

PROJECT: 52 GRANGEFIELDS, ST8 7SA - ALTERATIONS / EXTENSION

TITLE: ROOF PLAN - PROPOSED

JOB NUMBER: 00737

DRAWING NUMBER: 7B