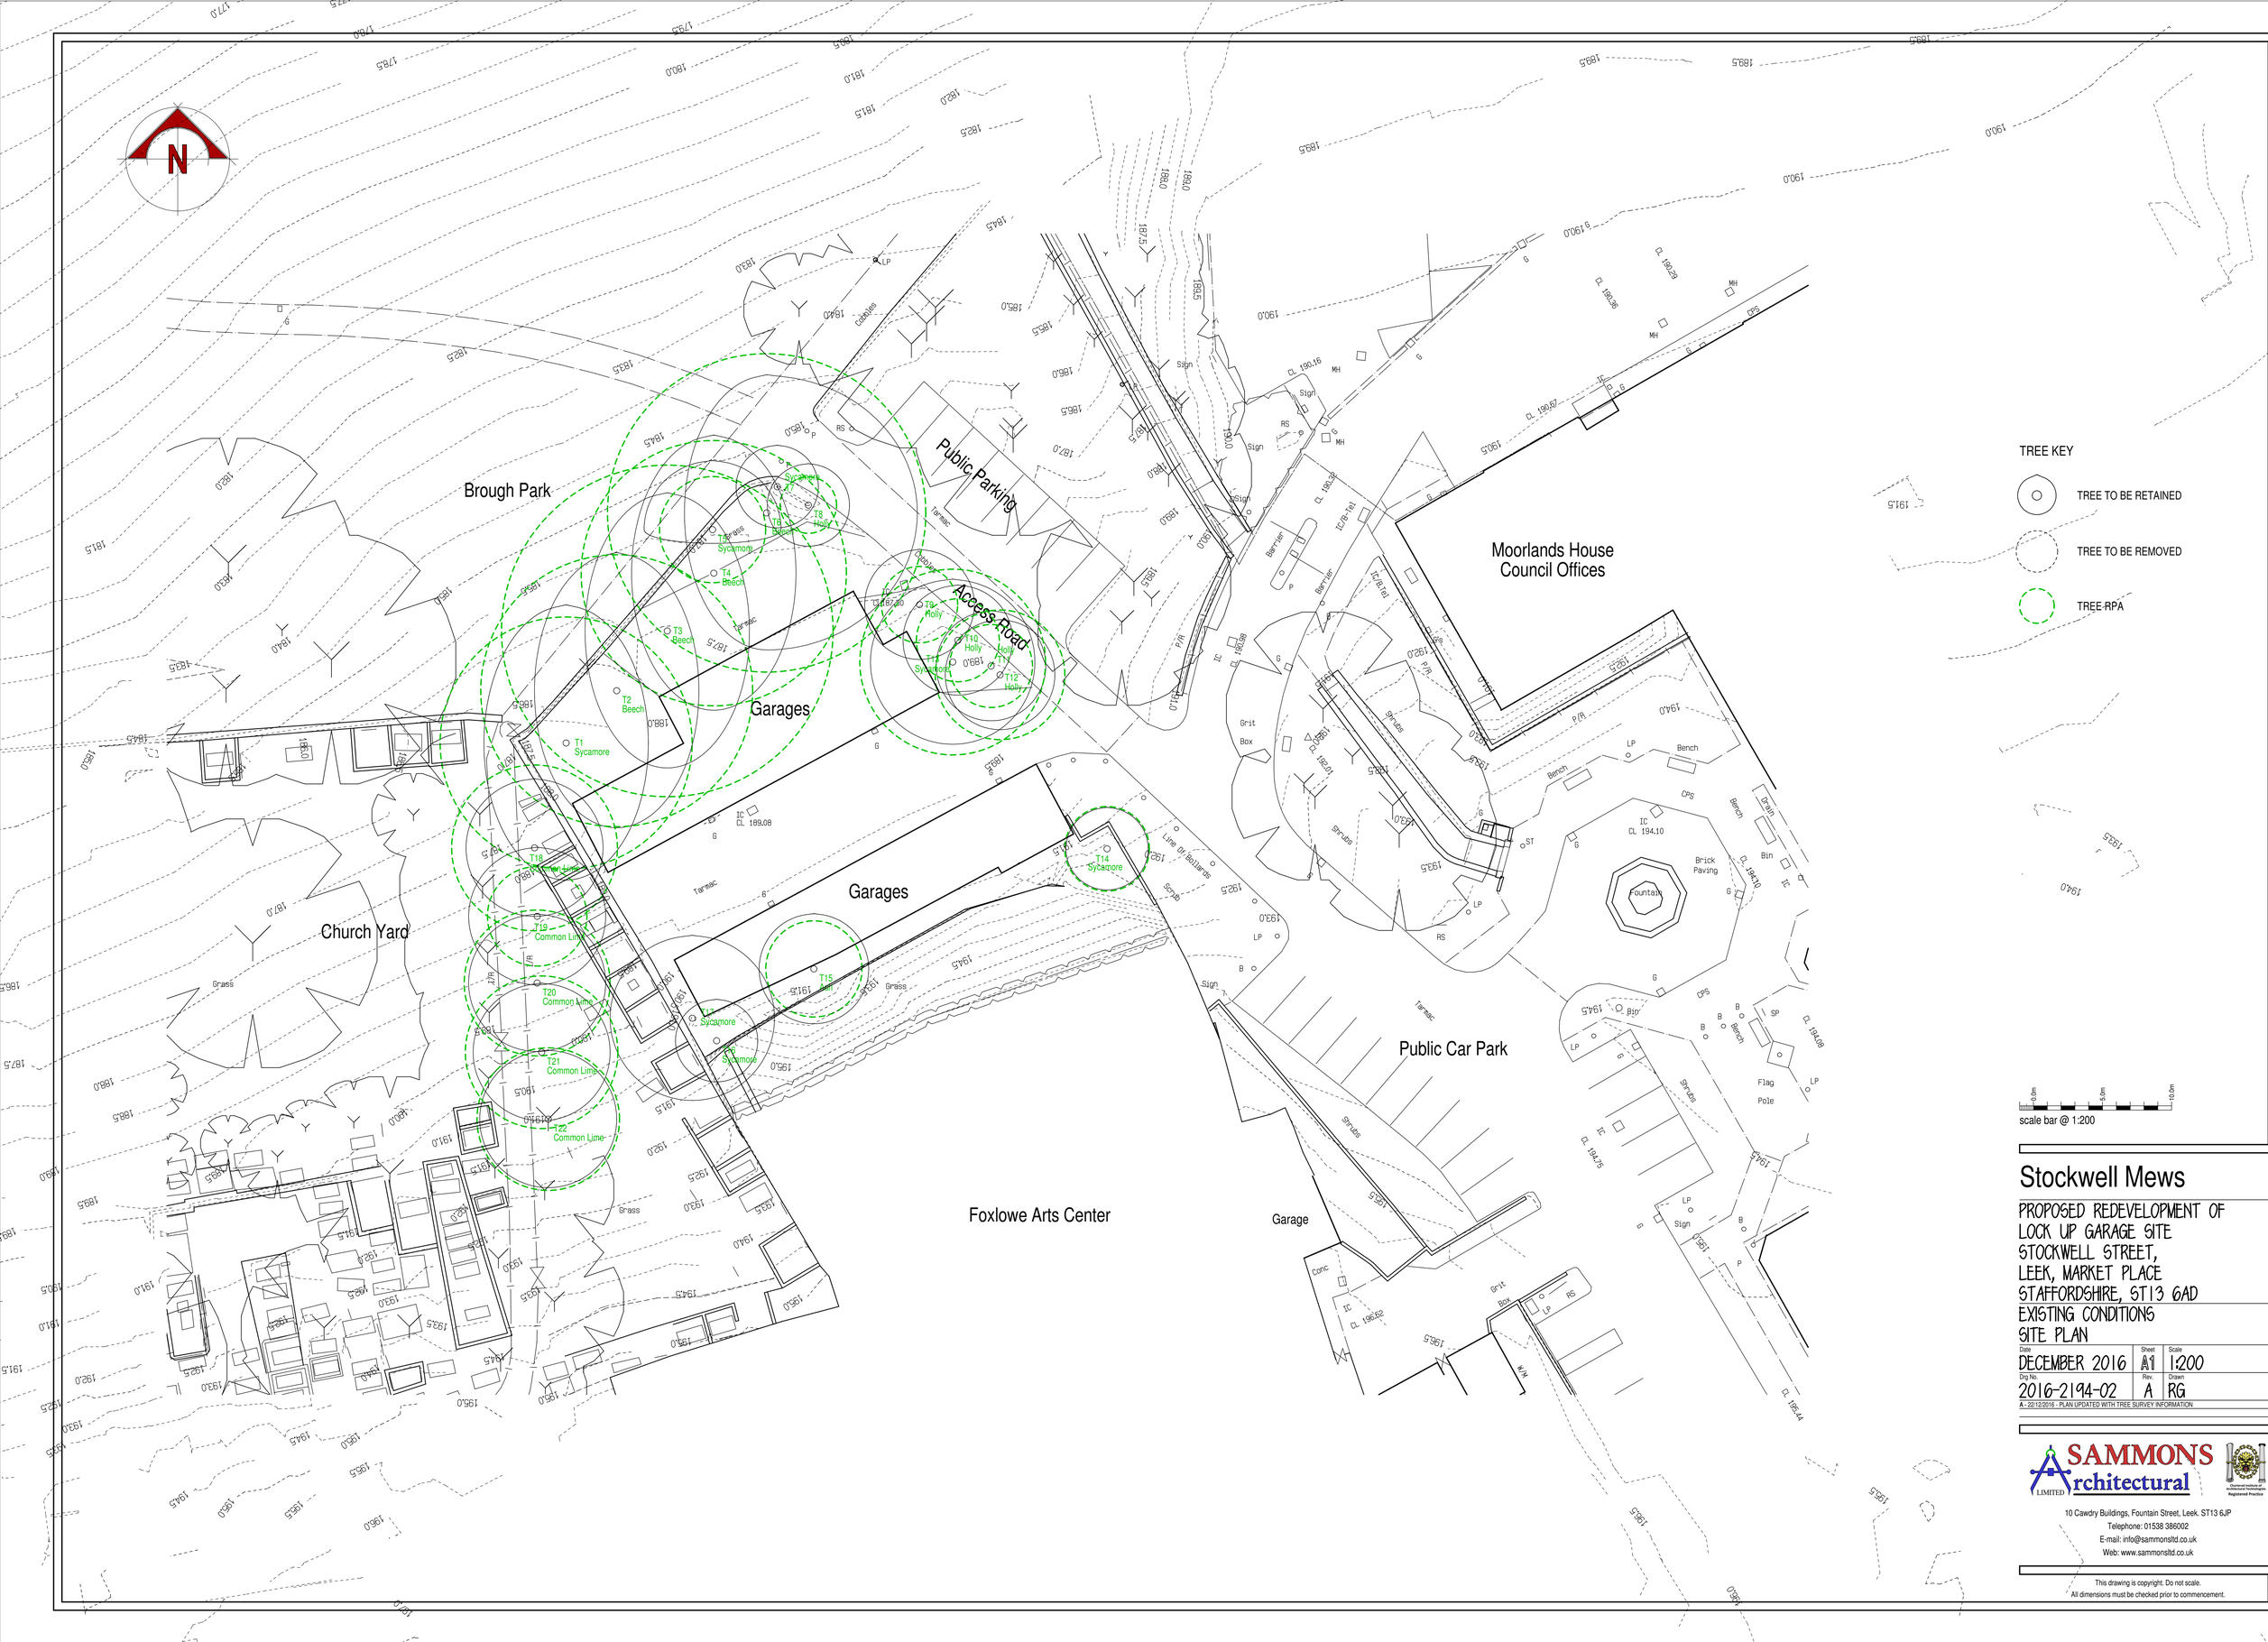


Stockwell Mews

PROPOSED REDEVELOPMENT OF
LOCK UP GARAGE SITE
STOCKWELL STREET,
LEEK, MARKET PLACE
STAFFORDSHIRE, ST13 6AD
EXISTING CONDITIONS
SITE PLAN

Date	Sheet	Scale
DECEMBER 2016	A1	1:200
Dig No.	Rev.	Drawn
2016-2194-02	A	RG

A - 22/12/2016 - PLAN UPDATED WITH TREE SURVEY INFORMATION

SAMMONS Architectural LIMITED
Chartered Institute of Architectural Technologists Registered Practice
10 Cawdry Buildings, Fountain Street, Leek. ST13 6JP
Telephone: 01538 386002
E-mail: info@sammonsltd.co.uk
Web: www.sammonsltd.co.uk

This drawing is copyright. Do not scale.
All dimensions must be checked prior to commencement.