ctd architects ©2015

1.This drawing is copyright.

2.All dimensions to be checked on site before proceeding.

3.Contractor to check/adjust dimensions of new work to suit existing conditions. Do not assume existing structure or details are plumb, square or level.

4.Contractor must notify the architect of any discrepancies before proceeding.

5.All drawings to be read in conjunction with all other consultants drawings and specs.

North

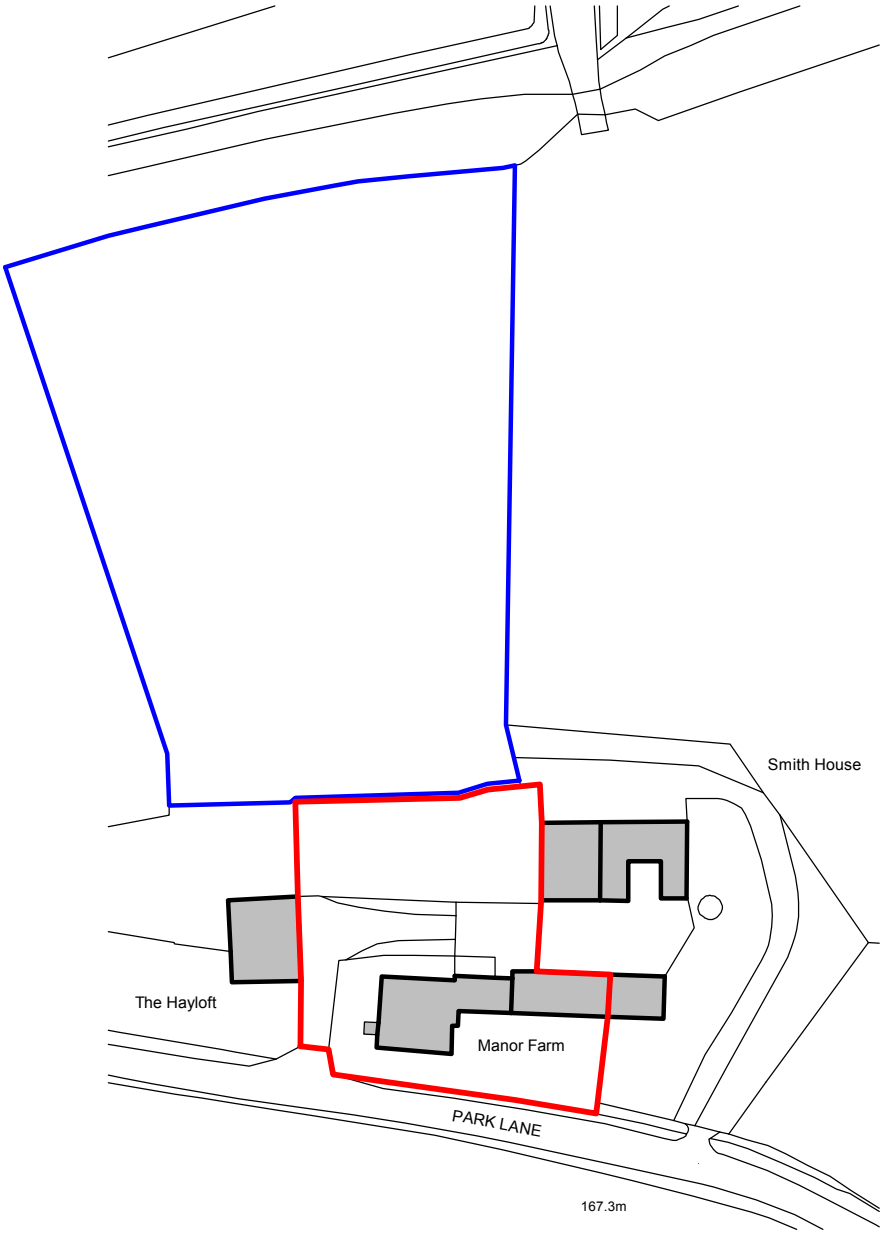

Ordenance Survey, (c) Crown Copyright 2016. All rights reserved. License number 100022432

Rev	Date	Drawn	Description
A	10/02/16	CG	boundary line added to show client's ownership

ctd architects

Clerk Bank House
Clerk Bank
LEEK
Staffordshire
ST13 5HE

Tel: 01538 373477
Fax: 01538 386503
e: info@ctdarchitects.co.uk

architects | historic building advisors | project managers | landscape & urban designers

Client
Mr & Mrs Ball

Project
Manor Farm
proposed conservation alterations extensions and repairs

Title
Location Plan

Status
PLANNING

Scale: 1:1250	A4 :Size	Job No: 1541	
Drawn: -	CH :Chk'd	Date: 14/01/16	
File path: N:\drawings\2015\1541 Manor Farm ENDON\1541 site loc.pln			
Drawing Number: AL 01		Revision: A	