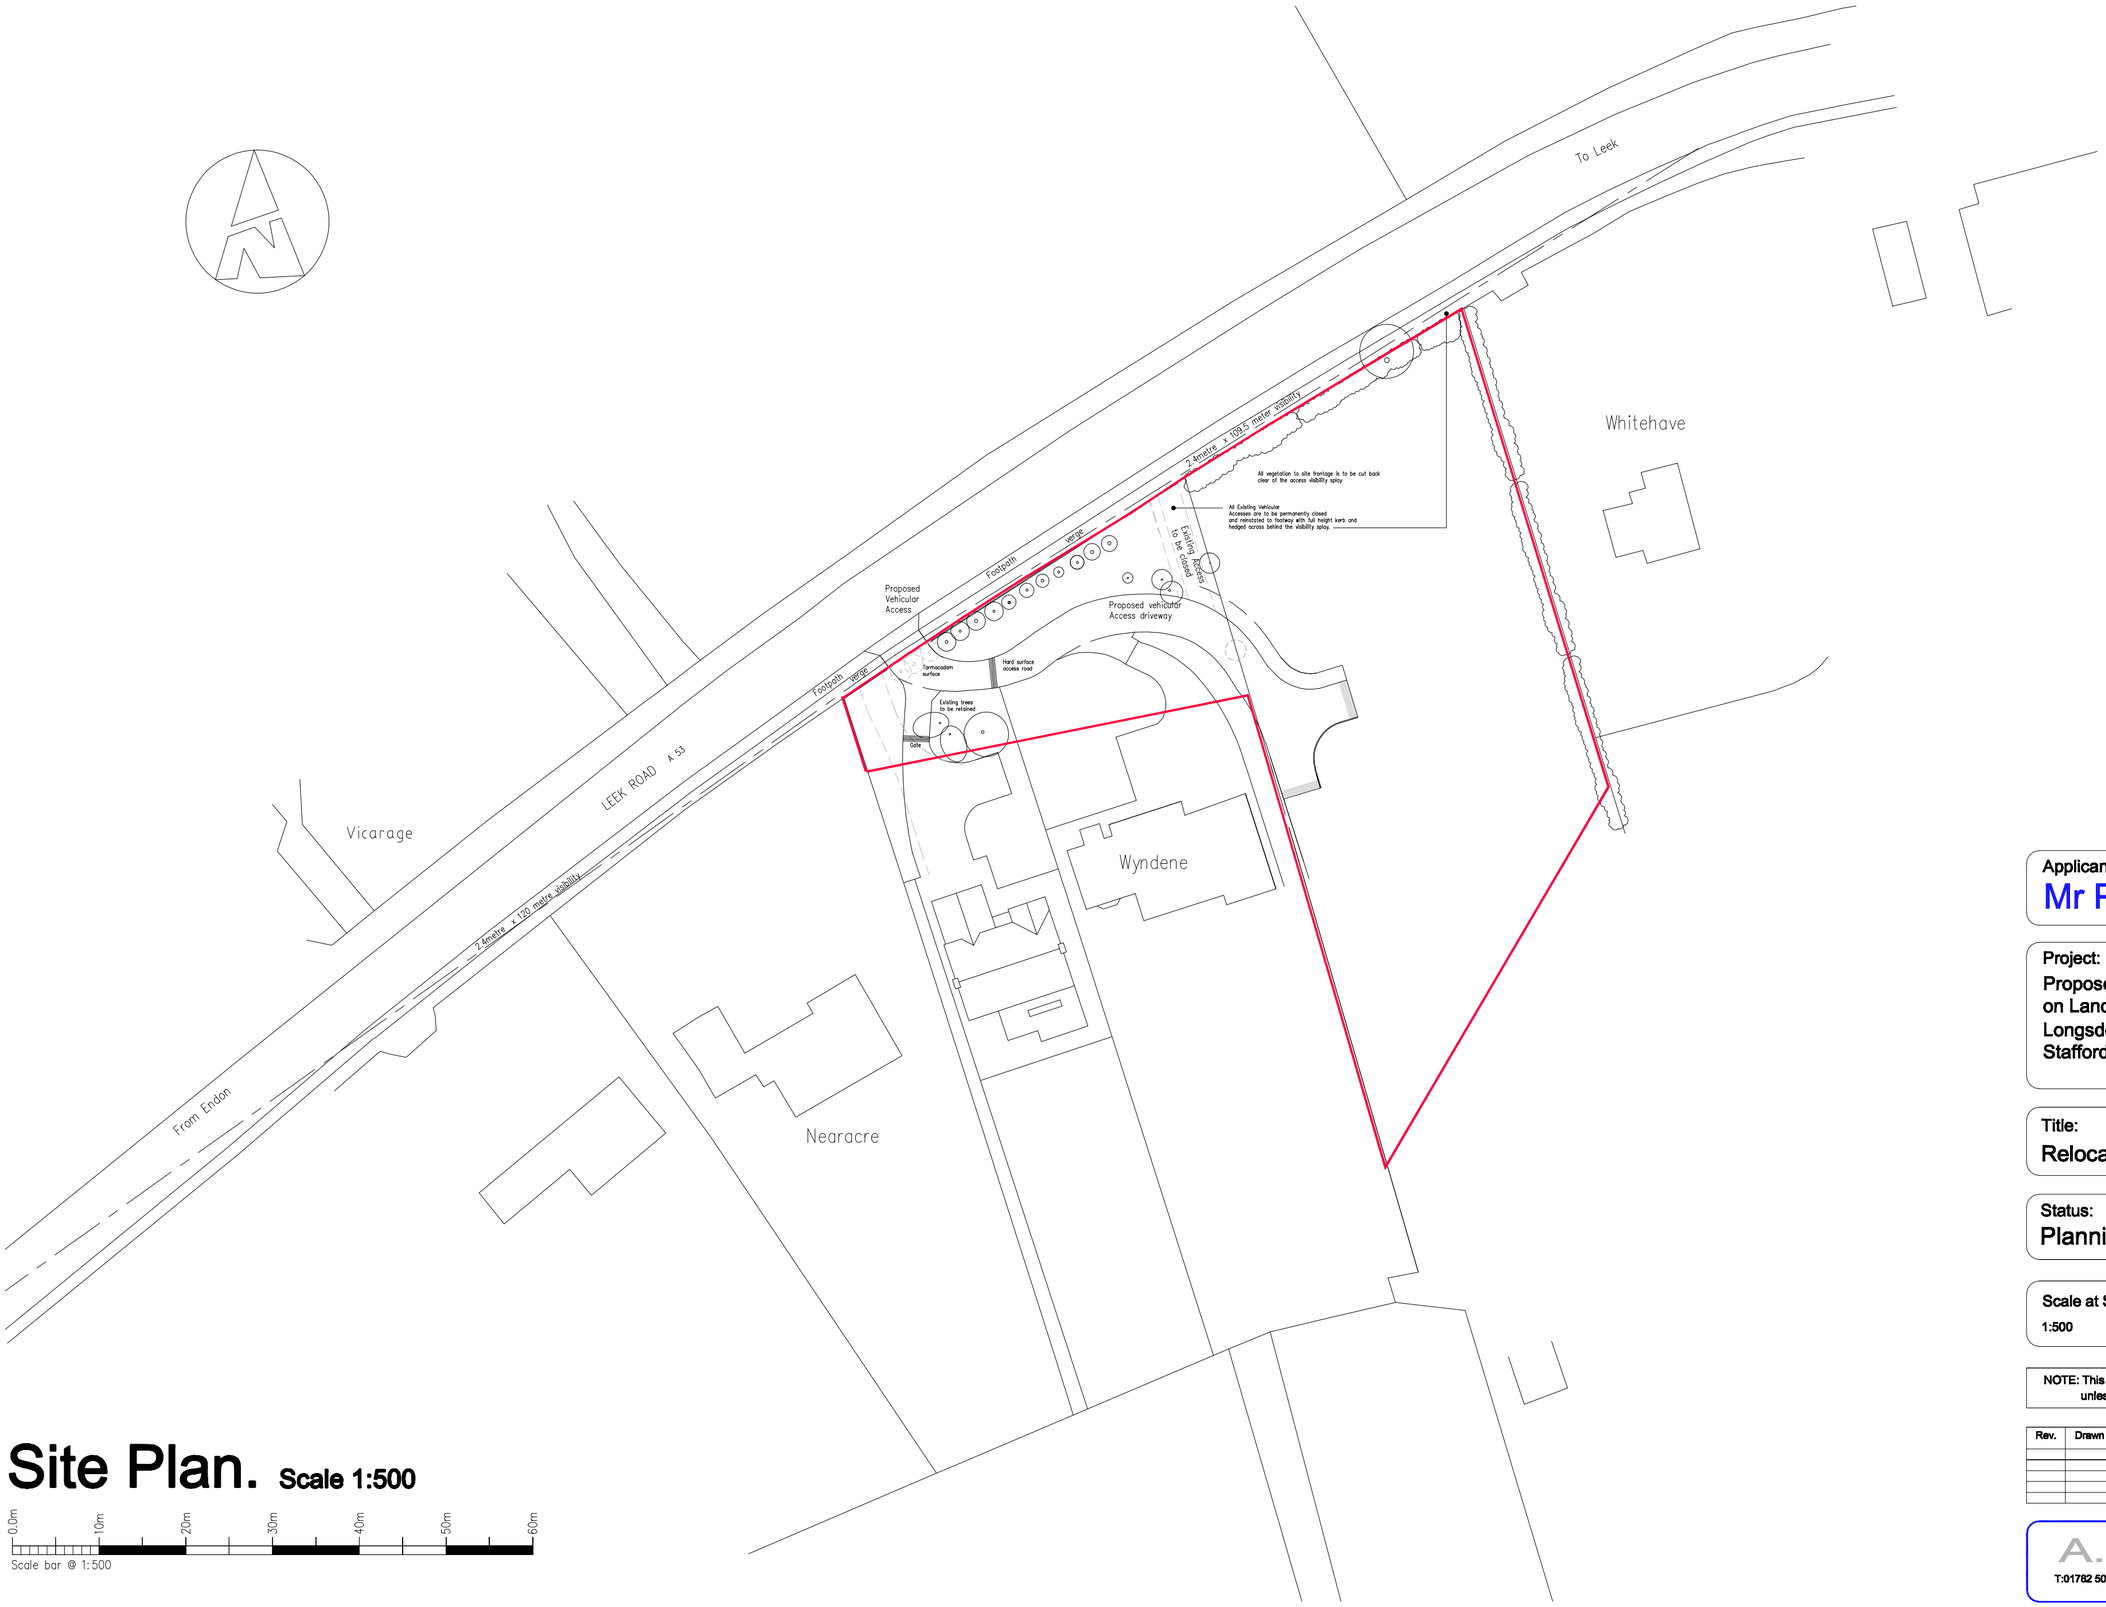

Site Plan. Scale 1:500

0.0m 10m 20m 30m 40m 50m 60m

Scale bar @ 1:500

Applicant:
Mr P Webb.

Project:
Proposed Residential Development on Land adjacent to Wyndene, Longsdon, Stoke on Trent, Staffordshire, ST9 9QF.

Title:
Relocation of vehicular access

Status:
Planning

Scale at Size A2:	Date:	Drg.
1:500	22-11-16	1447-01

NOTE: This drawing is not to be used for construction unless Status marked 'Issued for Construction'

Rev.	Drawn	Comments.	Date

A.C.BAILEY
T:01782 503302 - 07711 870008 E:office@planstobuild.co.uk