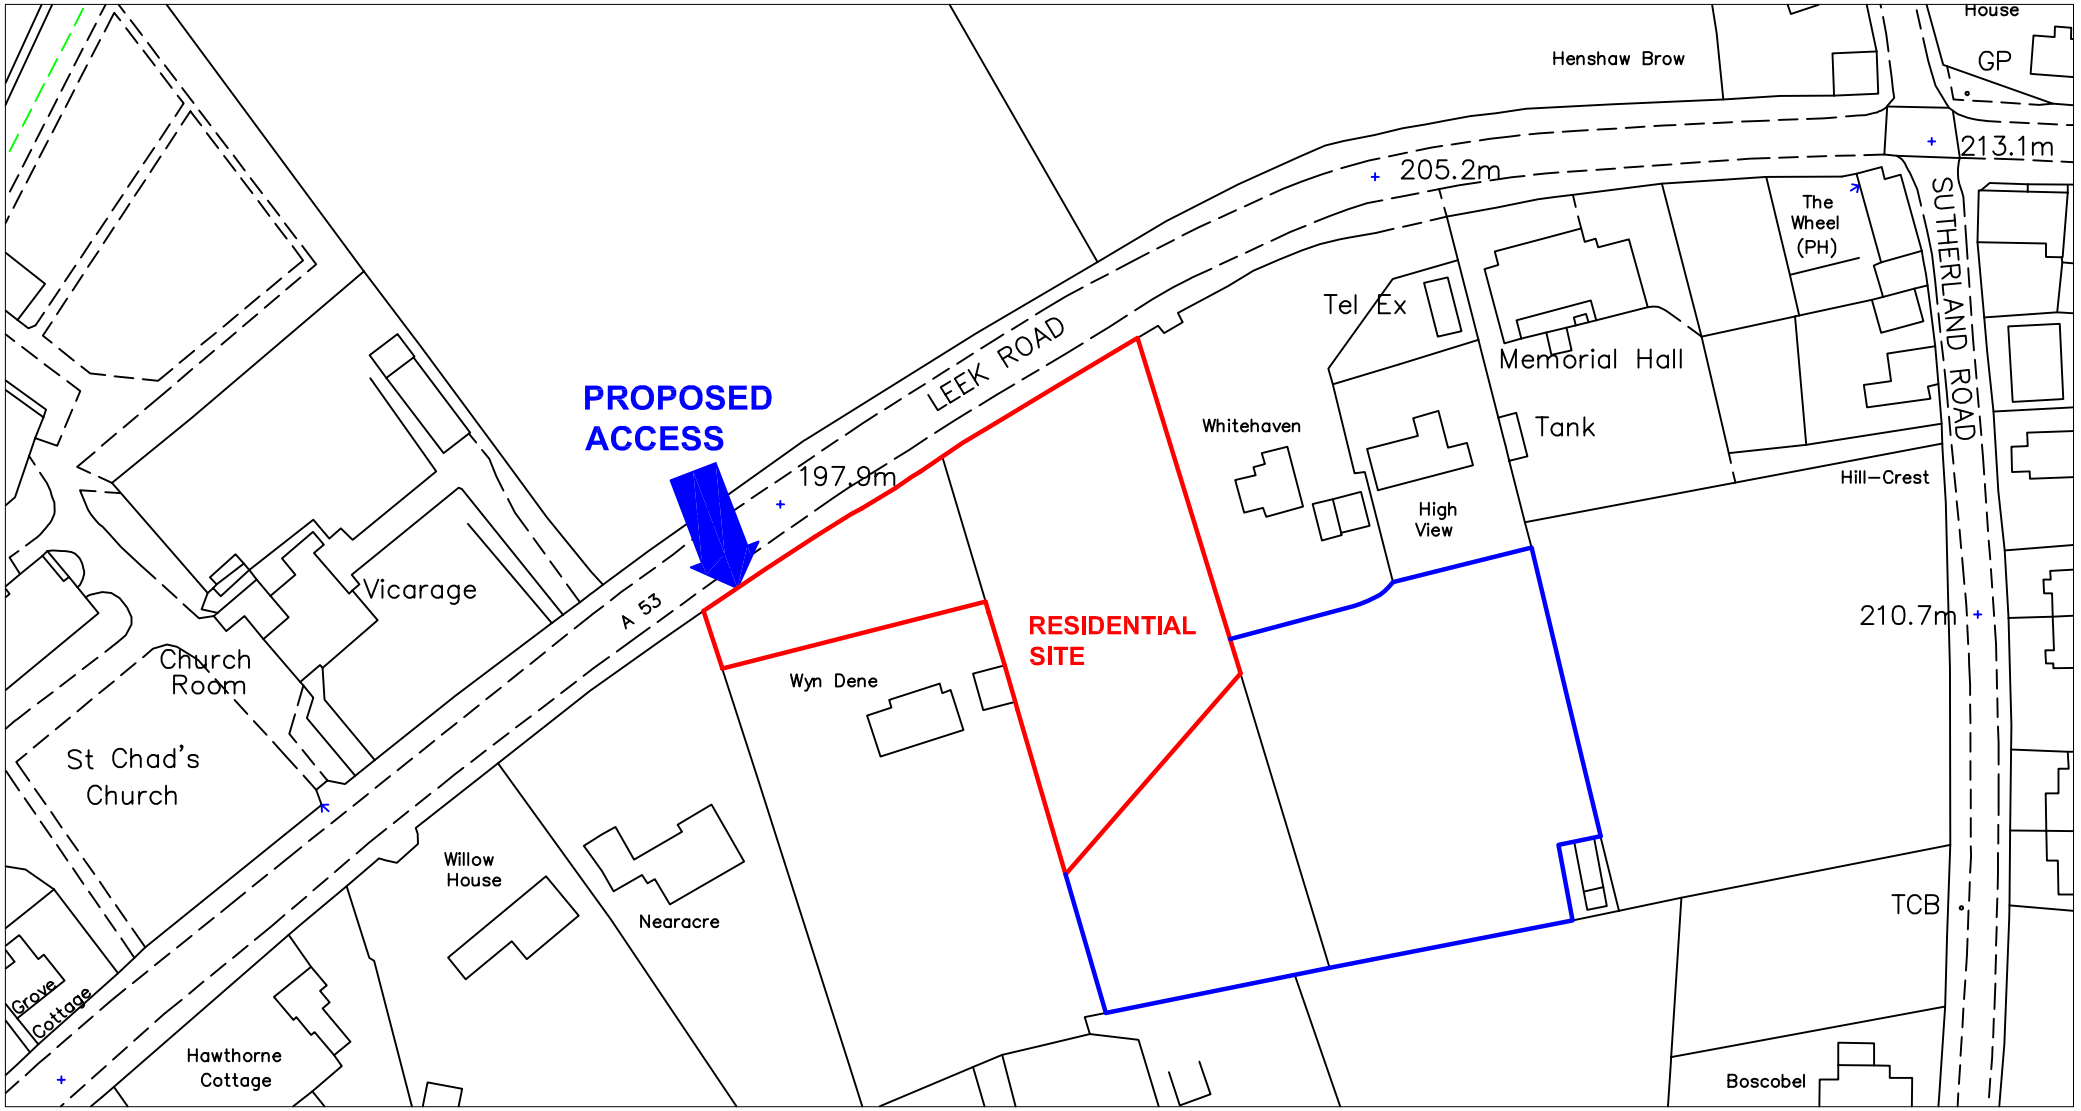

PROPOSED RESIDENTIAL SITE AND NEW SHARED ACCESS LAND ADJACENT TO WHITEHAVEN AND FRONTAGE OF WYN DENE, LEEK ROAD, LONGSDON
LOCATION PLAN

Drawing No. 595-1 **Scale - 1:1250** **Paper size: A4** **Date: 28 December 2016**

N

KEN WAINMAN ASSOCIATES Ltd, 31A St. Edward Street, Leek, Staffs, ST13 5DN